



Administration Building


NETWORK CLOSET LOCATIONS • HAYSVILLE PUBLIC SCHOOLS • USD 261

ADM

SHEET 01 OF 16

ADMINISTRATION BUILDING

Floor plan — not to scale

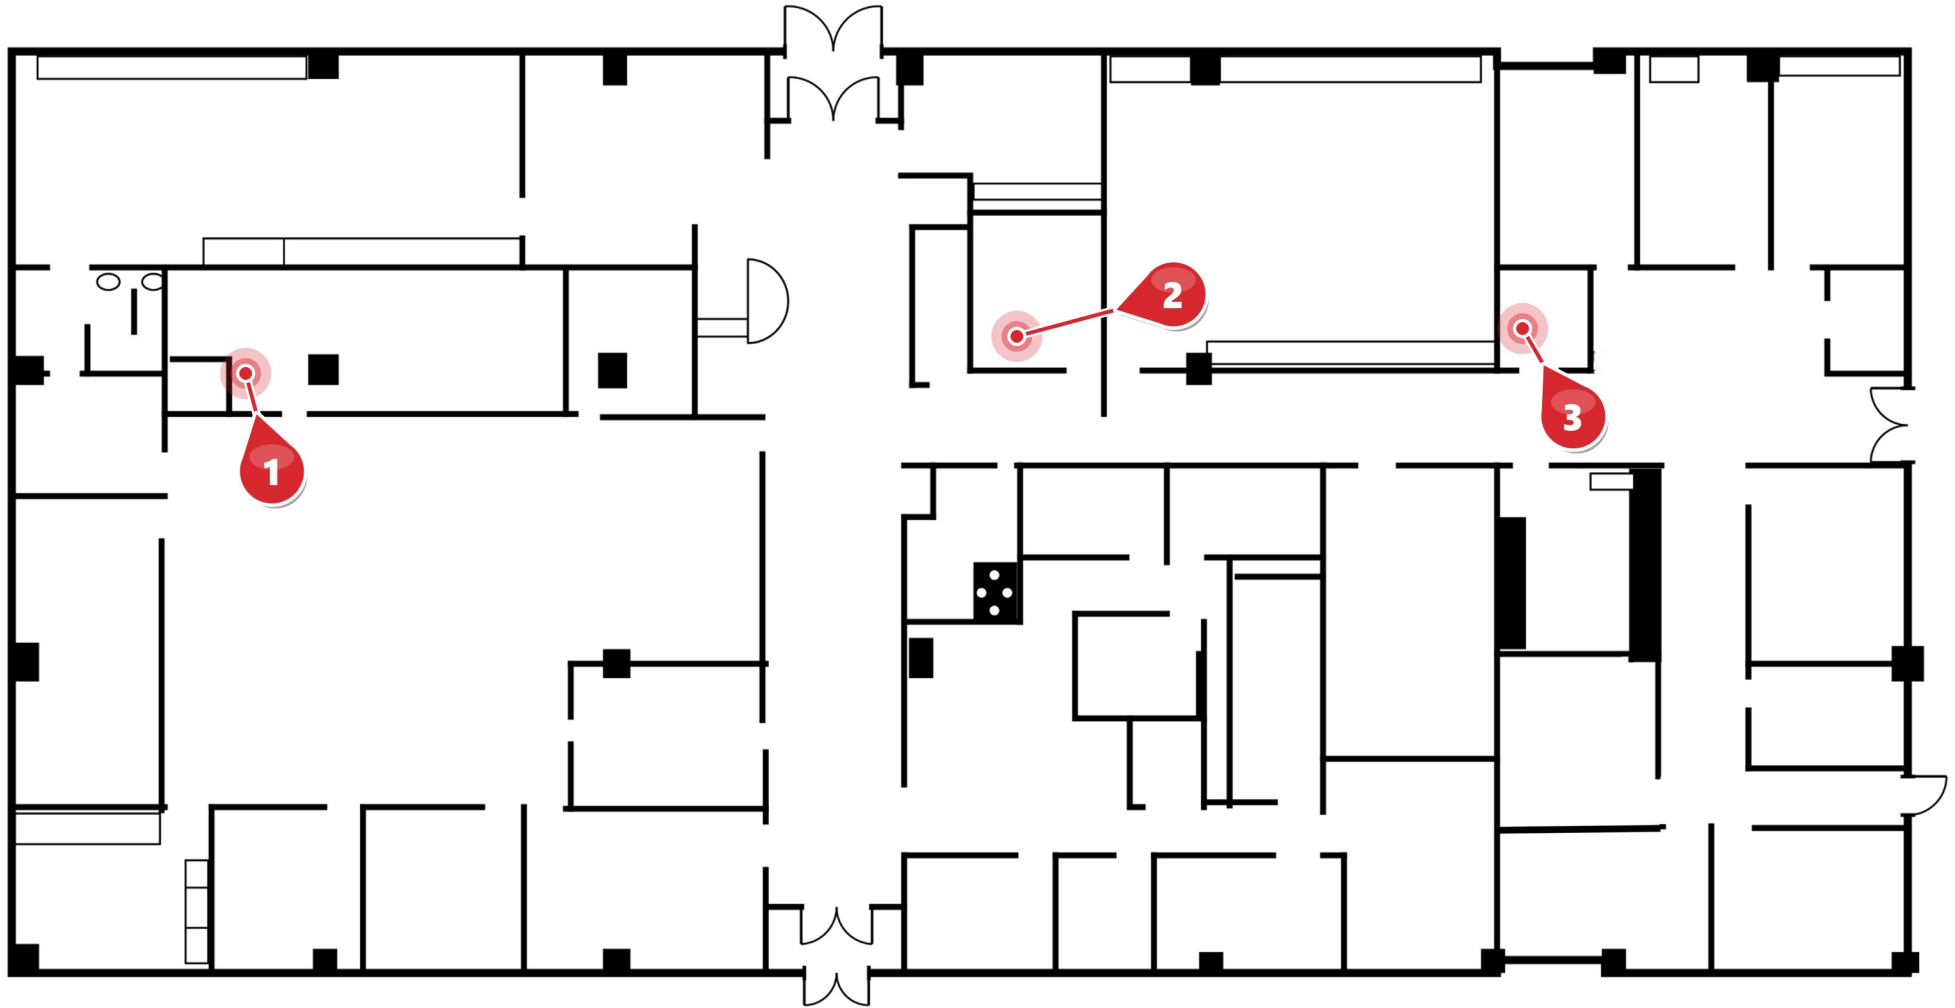

CLOSET DIRECTORY

ADMINISTRATION BUILDING

3 CLOSETS



Safe

ADM-1

IDF

EXCLUDED



Server Room

ADM-2

MDF



SPED (old IT)

ADM-3

IDF

MDF


Main Distribution Frame

IDF

Intermediate Distribution Frame




Floor plan — not to scale

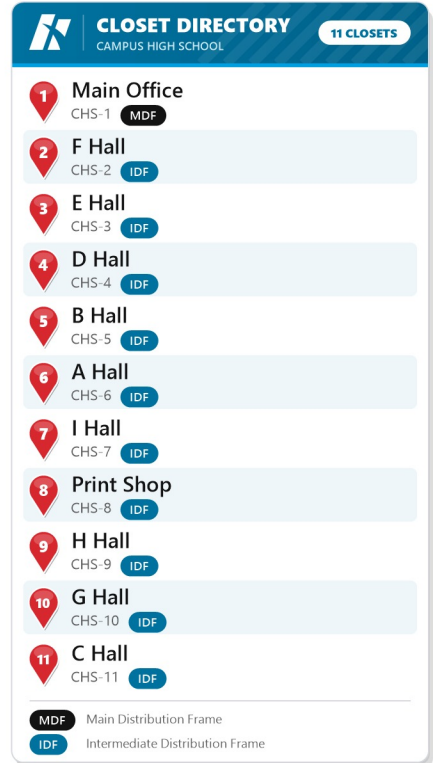



FREEMAN ELEMENTARY

Floor plan — not to scale

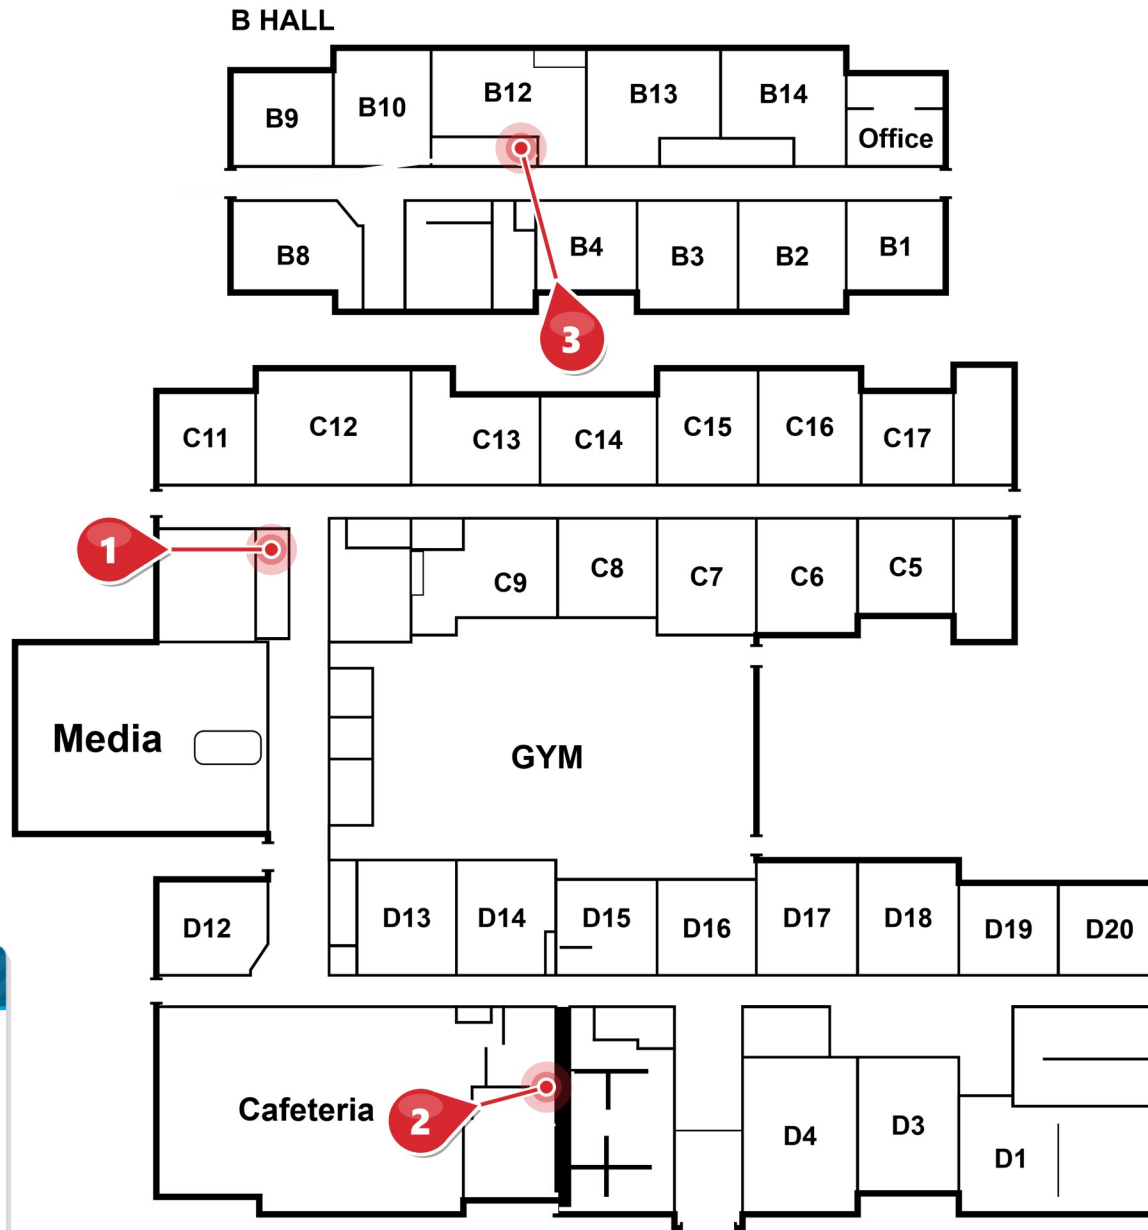

CLOSET DIRECTORY

3 CLOSETS



Library (C20)

FES-1 IDF



Cafeteria (D11)

FES-2 IDF



B Closet

FES-3 IDF



MDF Main Distribution Frame




IDF Intermediate Distribution Frame



GRAND LANE

Floor plan — not to scale

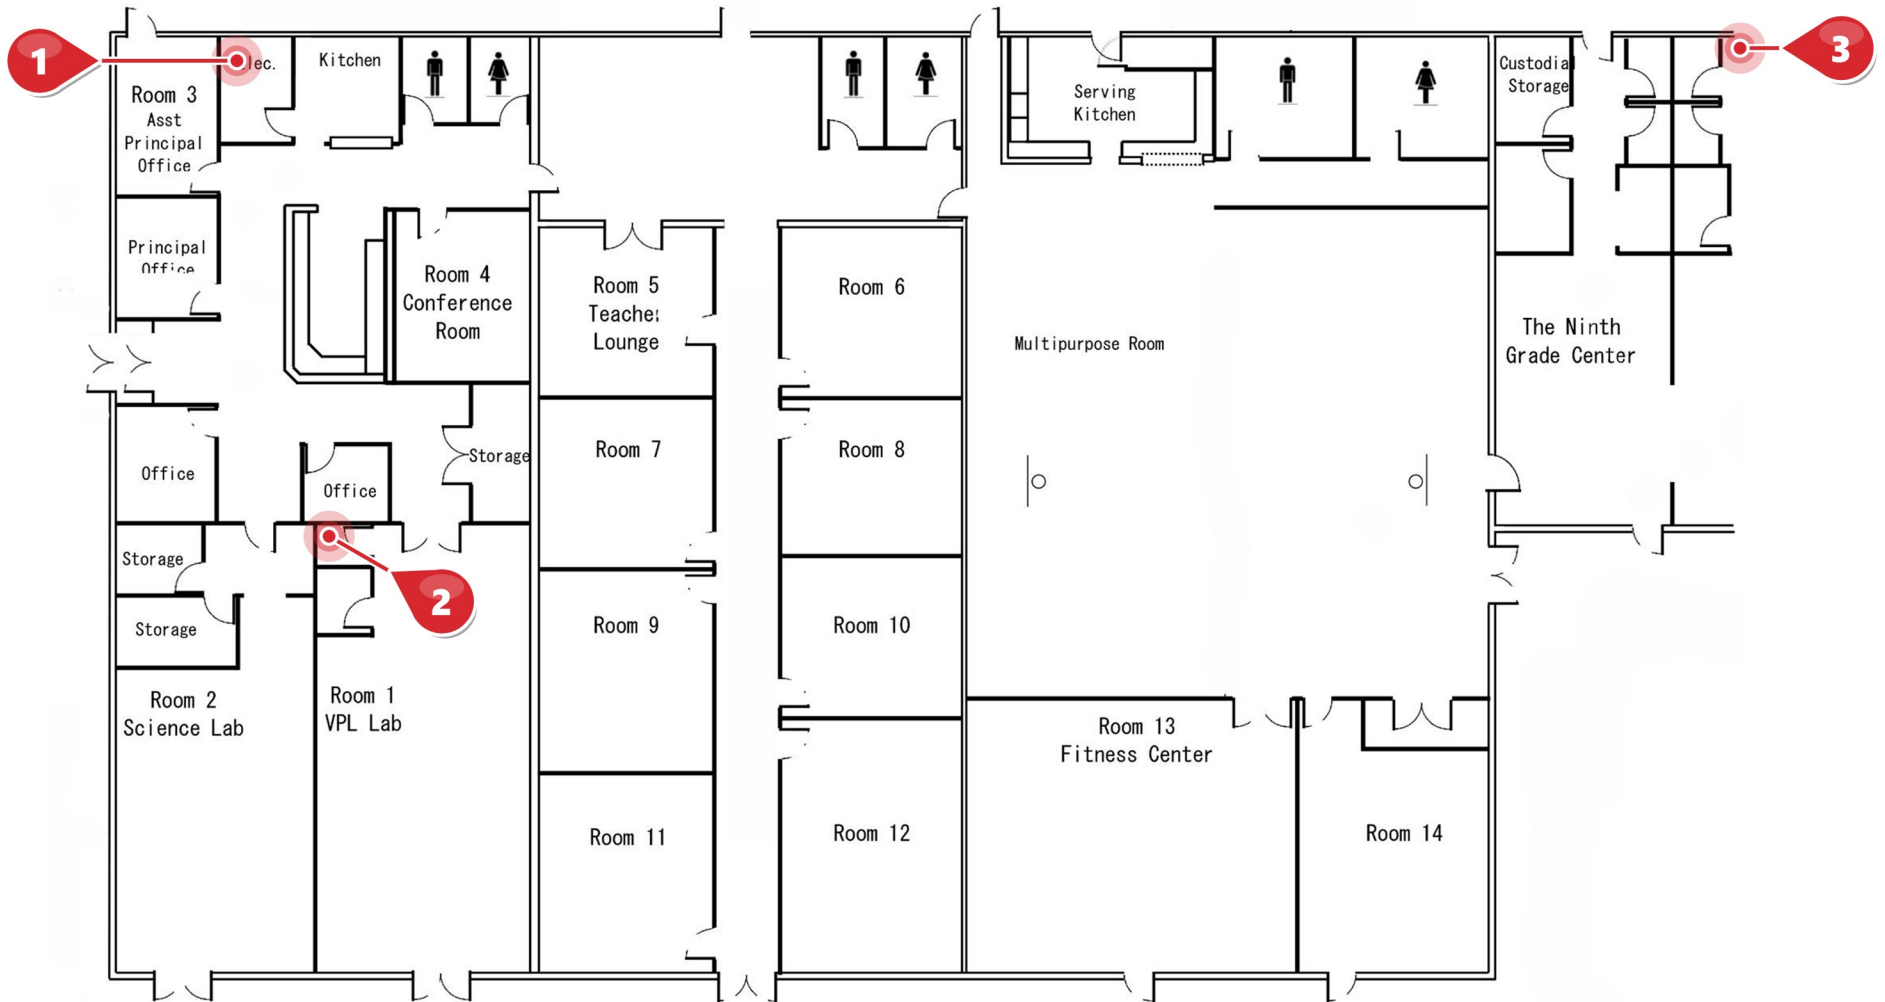

CLOSET DIRECTORY

3 CLOSETS



IT (old HHS)
GL-1 IDF



SBHC Office (old Lab)
GL-2 IDF



PAT (old PS)
GL-3 IDF



Main Distribution Frame



Intermediate Distribution Frame




HAYSVILLE MIDDLE SCHOOL

Floor plan — not to scale



EVACUATION PLAN - MAIN LEVEL
1" = 30'-0"

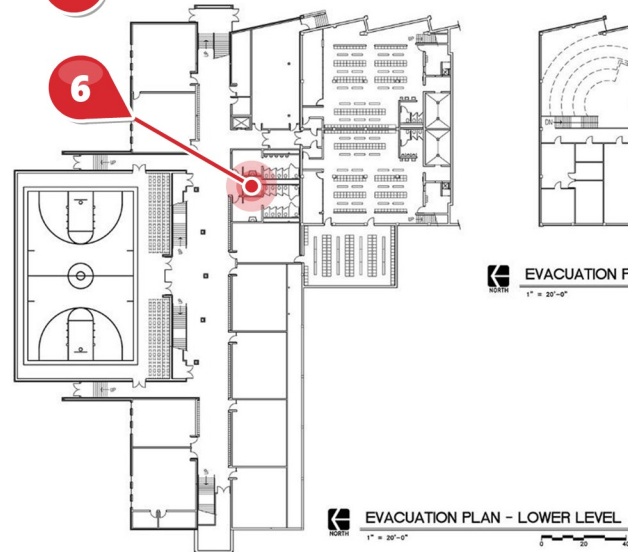

EVACUATION PLAN - MEZZANINE
1" = 30'-0"

CLOSET DIRECTORY	
HAYSVILLE MIDDLE SCHOOL	
6 CLOSETS	
1 Cafeteria HMS-1 MDF	4 B Hall HMS-4 IDF
2 C Hall HMS-2 IDF	5 H16 HMS-5 IDF
3 B8 (Boiler Room) HMS-3 IDF	6 J9 HMS-6 IDF
MDF Main Distribution Frame	
IDF Intermediate Distribution Frame	

DATE:
PROJECT:
REVISED PLAN:



alloy architecture.com
3300 N. ROCK RD. BLDG. 100
WICHITA, KS 67206
P: 314.624.1111
F: 314.624.9655

PROJECT NUMBER
15215.00

This drawing and all information herein is the exclusive property of Alloy Architecture and is not to be copied or used in any way without the express written consent of Alloy Architecture. All drawings, specifications, notes, and/or other documents are to be read in conjunction with the contract documents. Alloy Architecture shall not be responsible for any errors or omissions in this drawing or any other documents.

Copyright 2017 Alloy Architecture

USD 261
HAYSVILLE SCHOOLS
HAYSVILLE MIDDLE SCHOOL - ADDITION & RENOVATION
1000 W. GRAND AVENUE
HAYSVILLE, KS 67054

SHEET

EVAC

OF



Haysville West Middle School

NETWORK CLOSET LOCATIONS • HAYSVILLE PUBLIC SCHOOLS • USD 261


HWMS

SHEET 06 OF 16

HAYSVILLE WEST MIDDLE SCHOOL

Floor plan — not to scale

Haysville West Middle School
1956 West Grand Ave.
Haysville, Kansas 67060

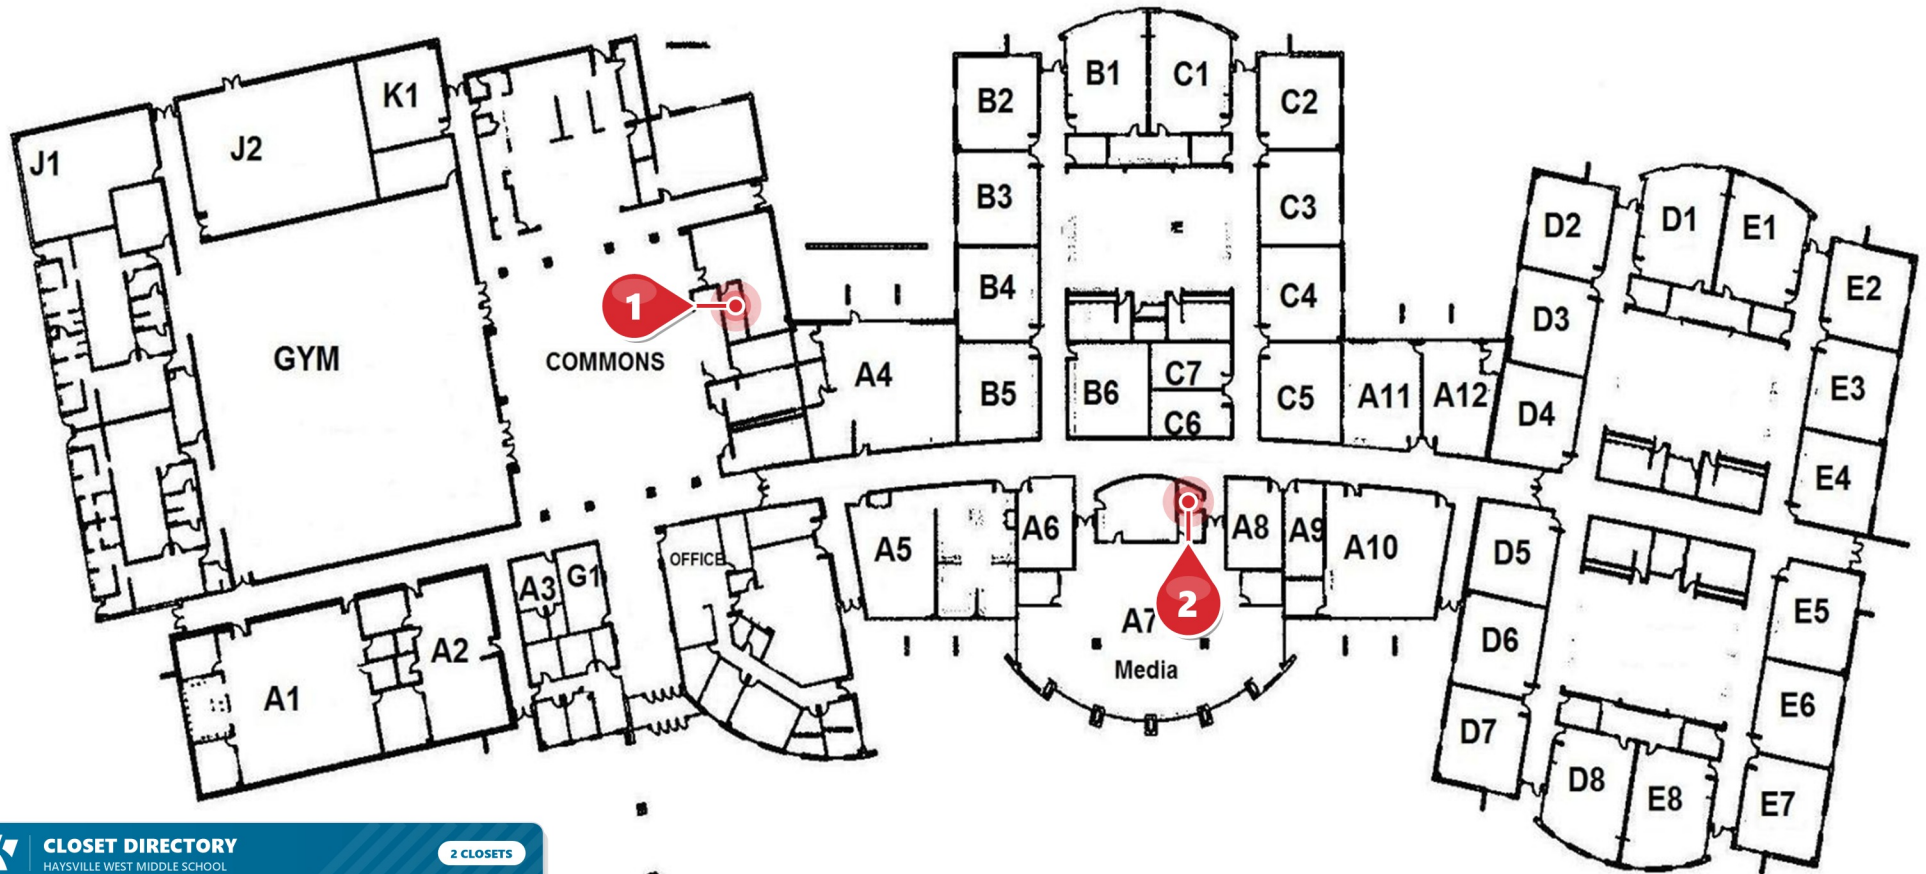

CLOSET DIRECTORY

HAYSVILLE WEST MIDDLE SCHOOL

2 CLOSETS



1 Cafeteria / Commons

HWMS-1 MDF



2 Library

HWMS-2 IDF

MDF

Main Distribution Frame


IDF

Intermediate Distribution Frame



HEMPHILL

Floor plan — not to scale

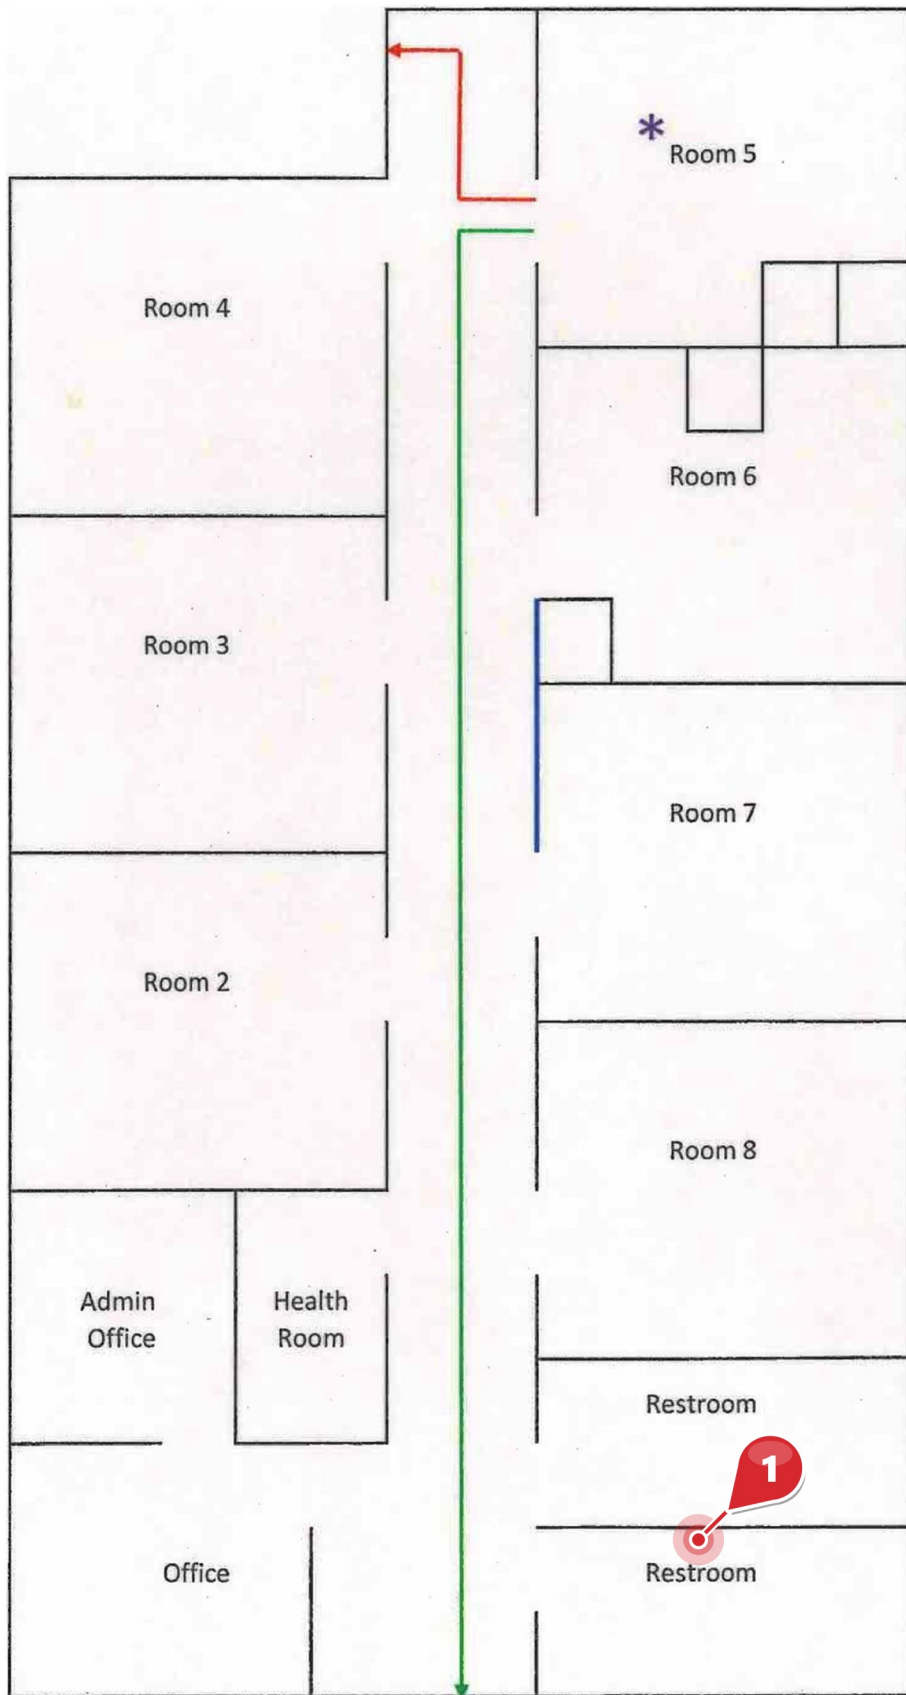

 **CLOSET DIRECTORY**
HEMPHILL

1 CLOSET

 **Restroom**
HEM-1 **MDF** **EXCLUDED**

MDF Main Distribution Frame


IDF Intermediate Distribution Frame



HHS / TRI-CITY DAY SCHOOL

Floor plan — not to scale

Haysville High School & Tri-City Day School

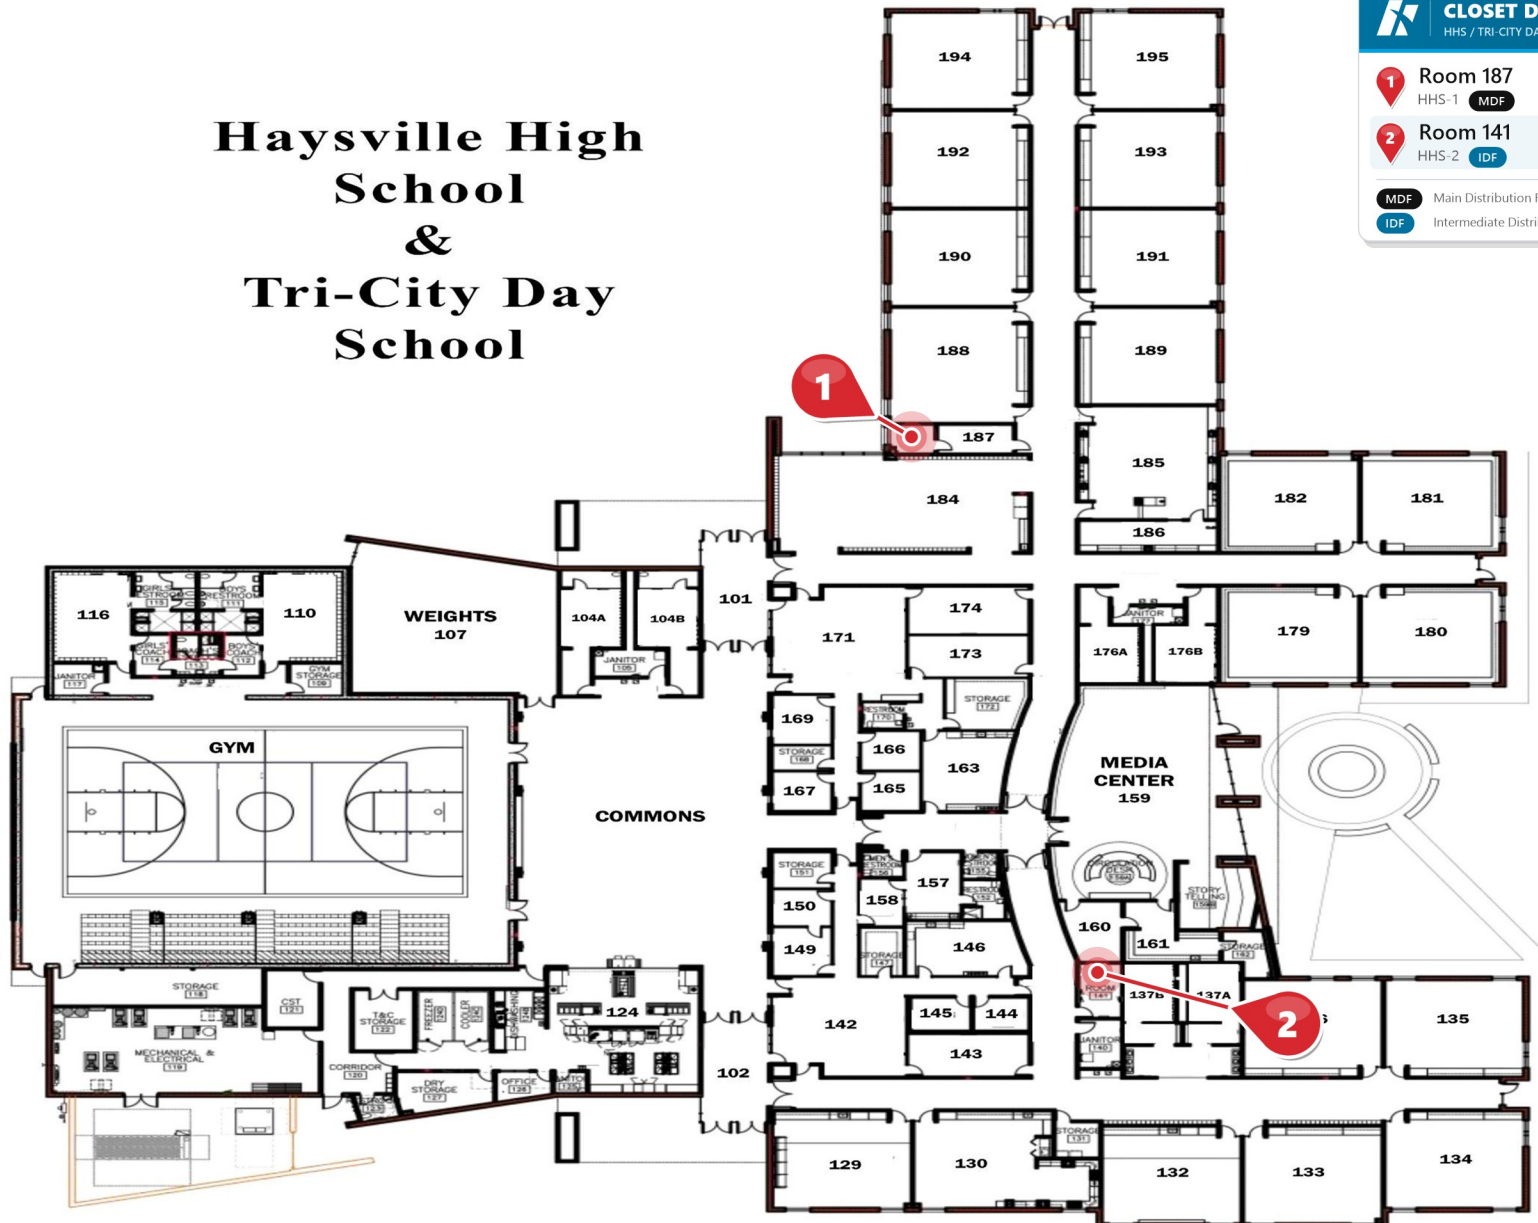

CLOSET DIRECTORY
HHS / TRI-CITY DAY SCHOOL 2 CLOSETS

1

Room 187

HHS-1 MDF

2

Room 141

HHS-2 IDF

MDF

Main Distribution Frame

IDF

Intermediate Distribution Frame



Nelson Elementary


NETWORK CLOSET LOCATIONS • HAYSVILLE PUBLIC SCHOOLS • USD 261

NES

SHEET 09 OF 16

NELSON ELEMENTARY

Floor plan — not to scale

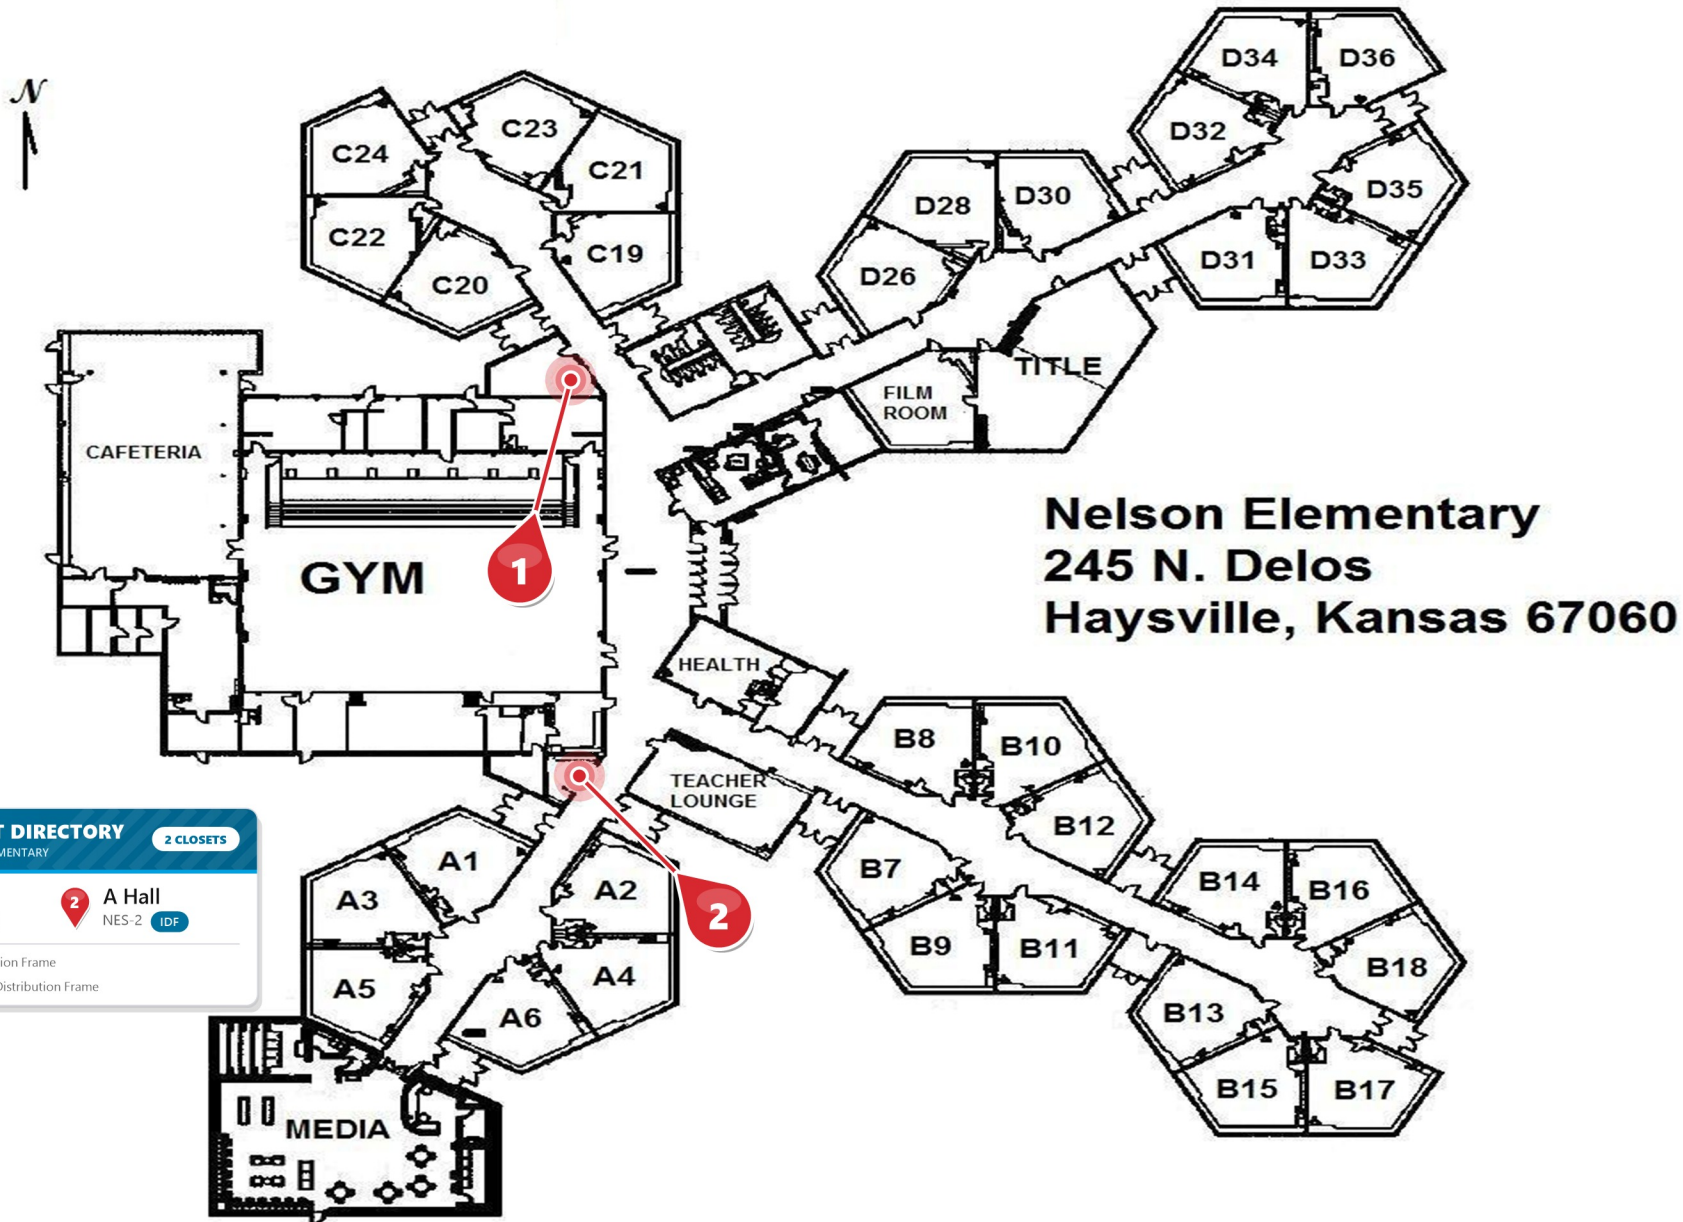




OATVILLE ELEMENTARY

Floor plan — not to scale

Oatville Elementary
4335 South Hoover
Wichita, Kansas 67215

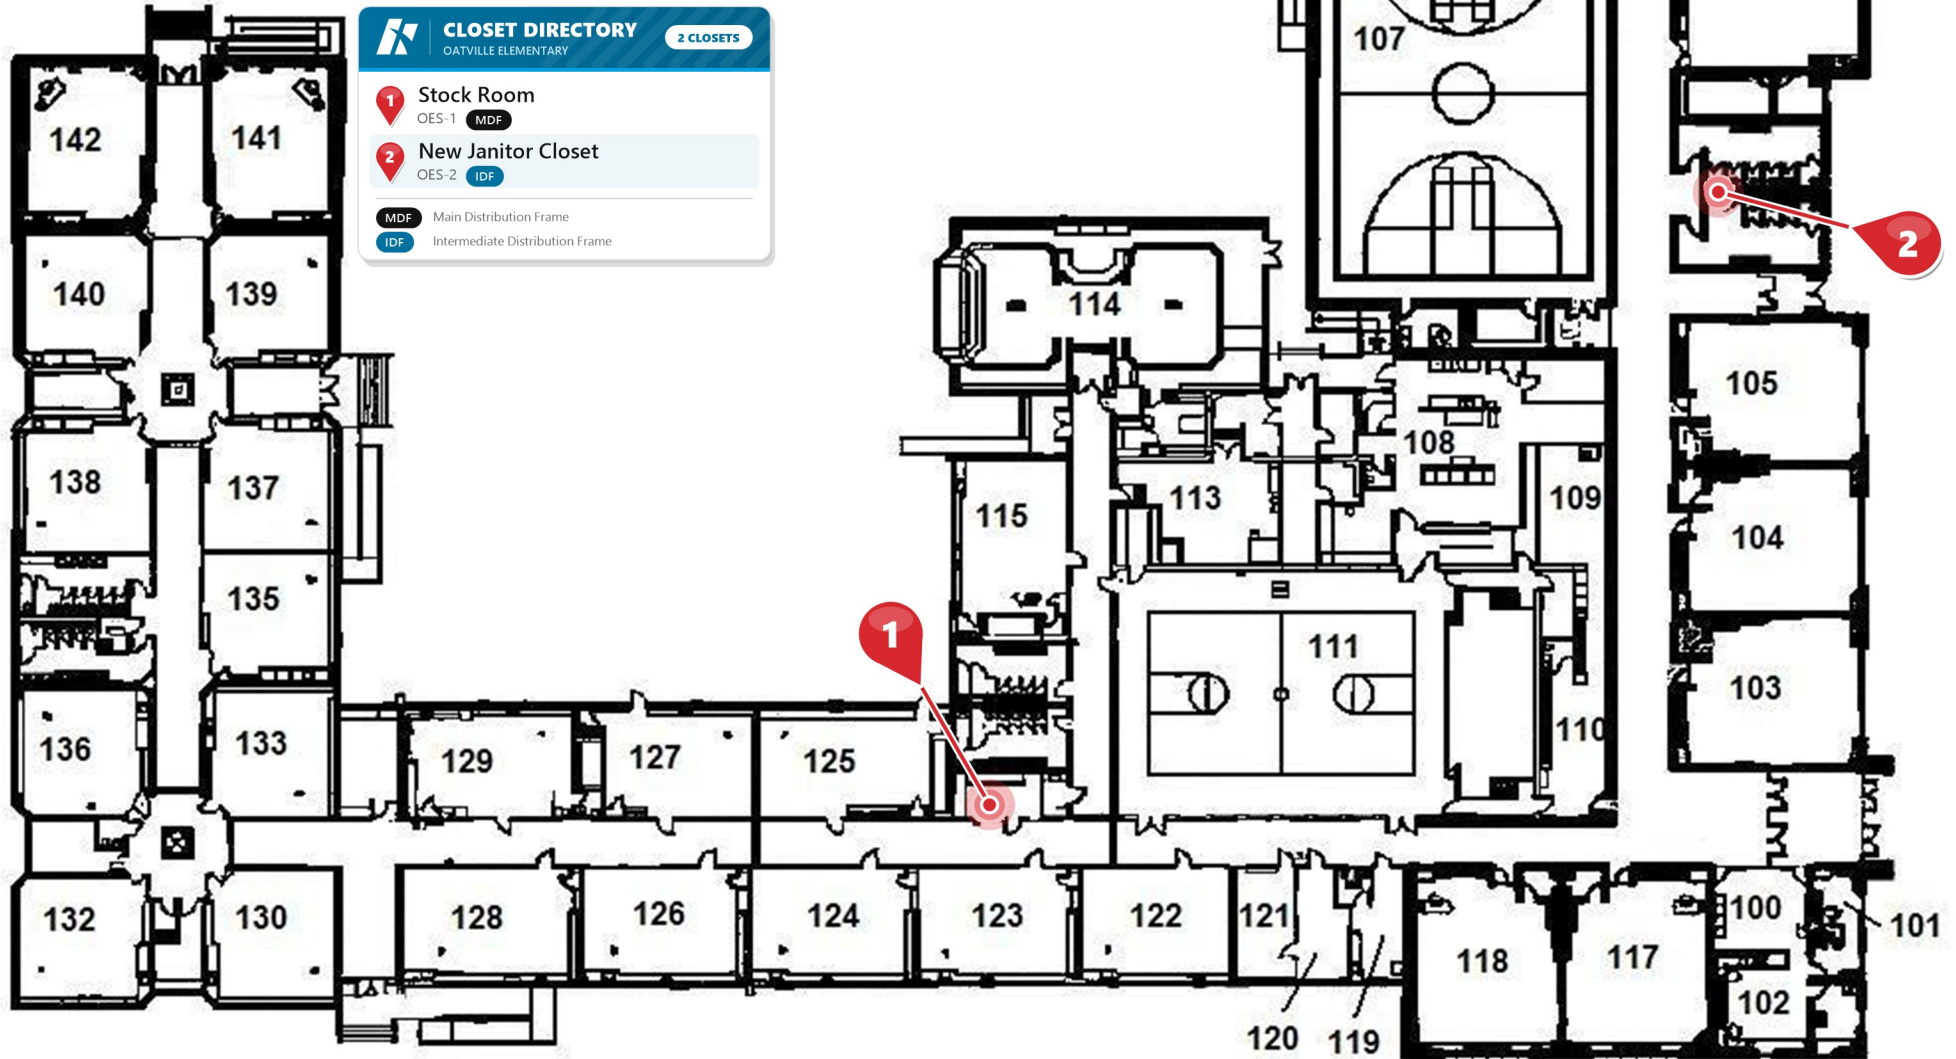



Operations


NETWORK CLOSET LOCATIONS • HAYSVILLE PUBLIC SCHOOLS • USD 261

OPS

SHEET 11 OF 16

OPERATIONS

Floor plan — not to scale

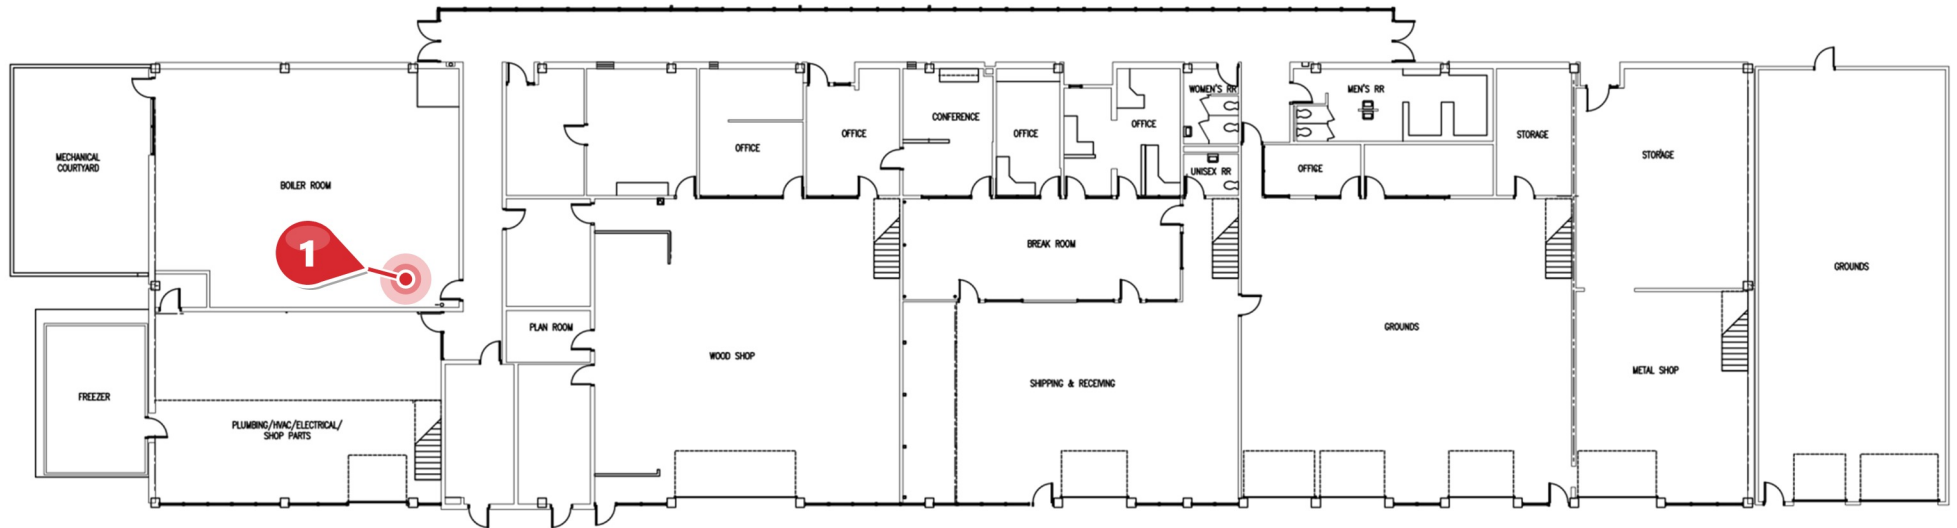

CLOSET DIRECTORY

OPERATIONS

1 CLOSET



Boiler Room

OPS-1 MDF

MDF

Main Distribution Frame


IDF

Intermediate Distribution Frame



PRAIRIE ELEMENTARY

Floor plan — not to scale

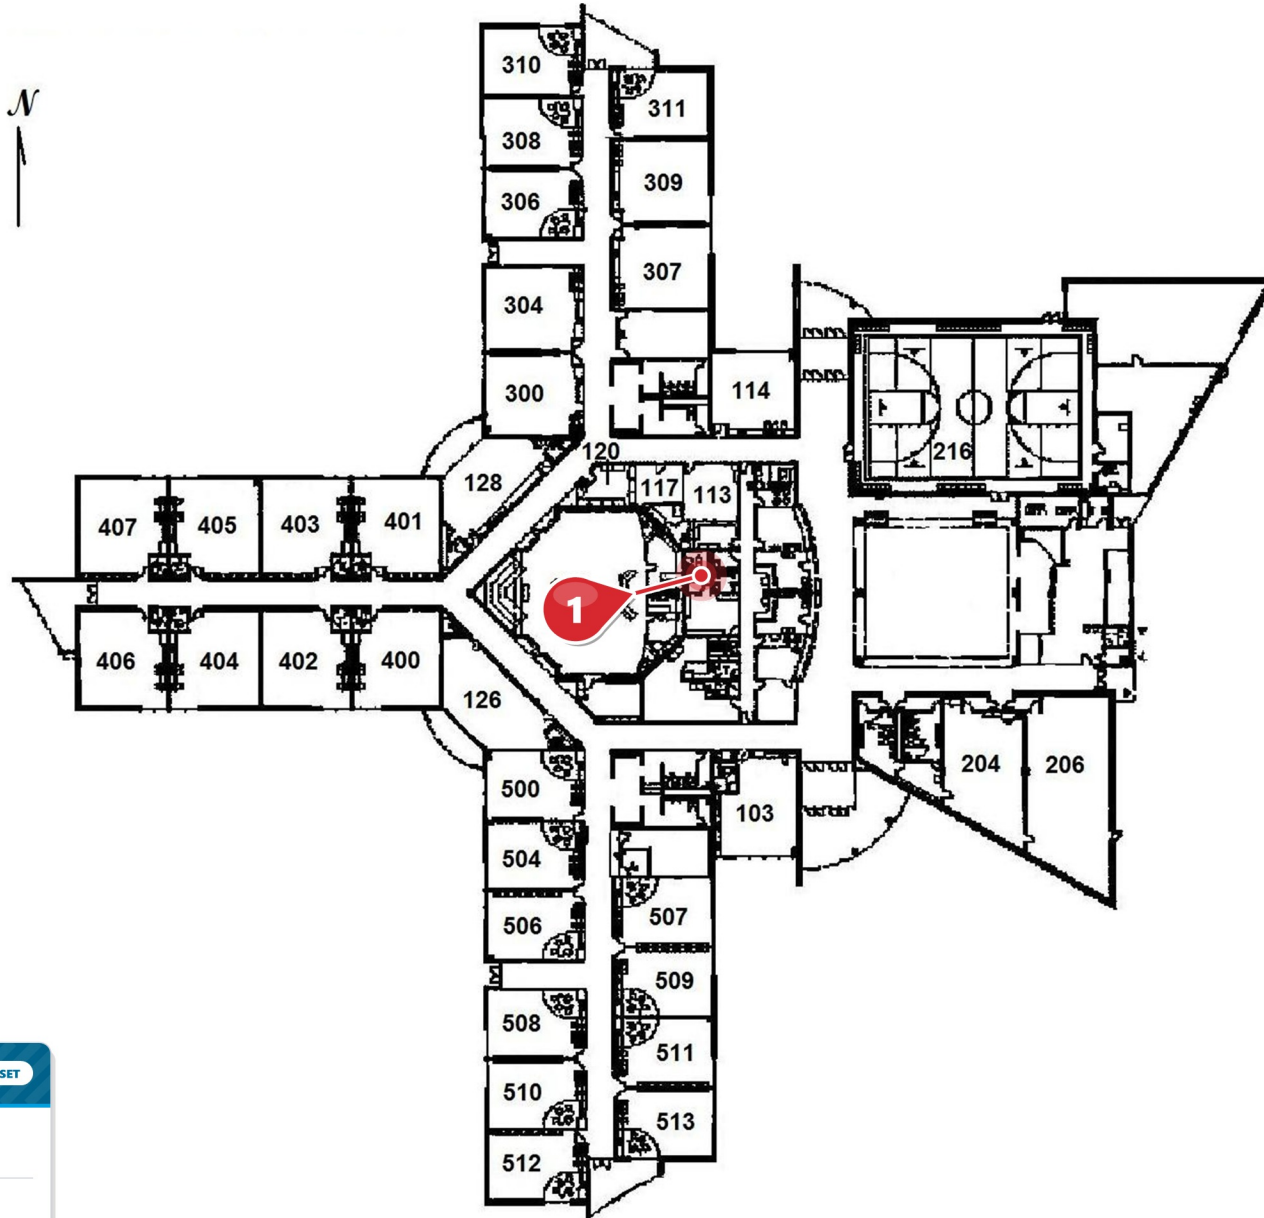

CLOSET DIRECTORY

1 CLOSET



Office

PES-1 MDF



Main Distribution Frame




Intermediate Distribution Frame



REX ELEMENTARY

Floor plan — not to scale

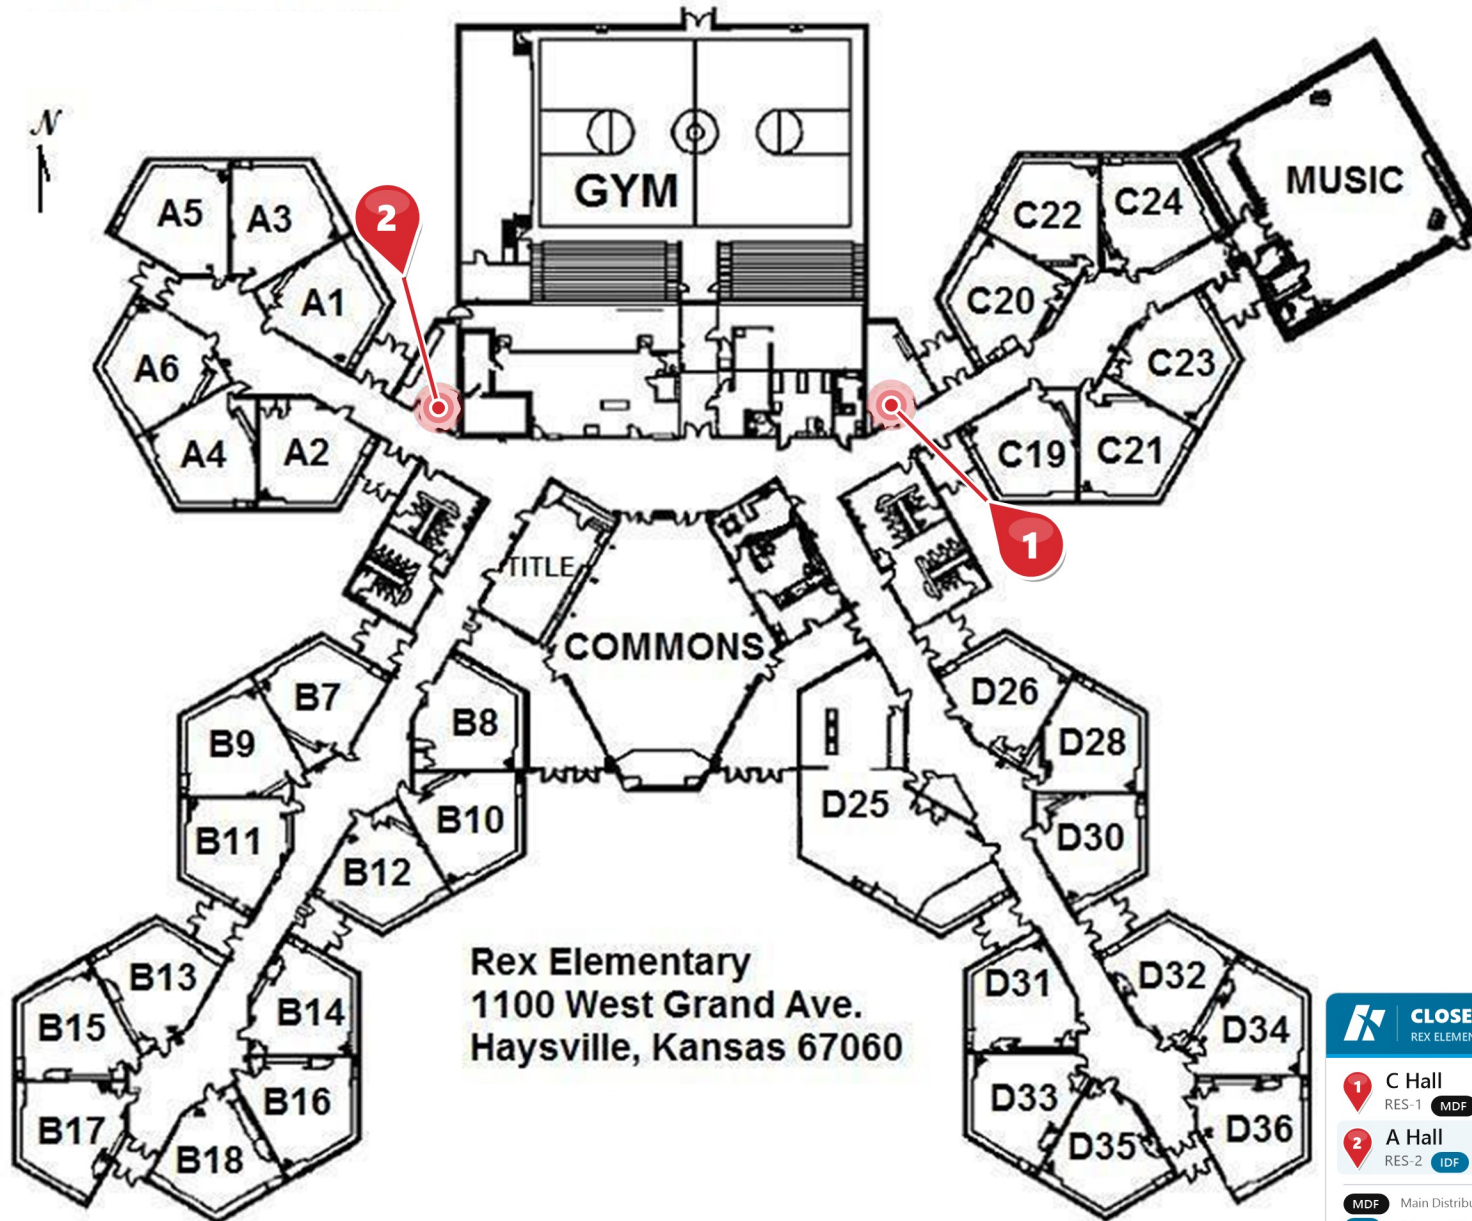

Rex Elementary
1100 West Grand Ave.
Haysville, Kansas 67060

**CLOSET DIRECTORY**
REX ELEMENTARY

2 CLOSETS

1

C Hall
RES-1

MDF

2

A Hall
RES-2

IDF

MDF

Main Distribution Frame


IDF

Intermediate Distribution Frame



RUTH CLARK ELEMENTARY


Floor plan — not to scale

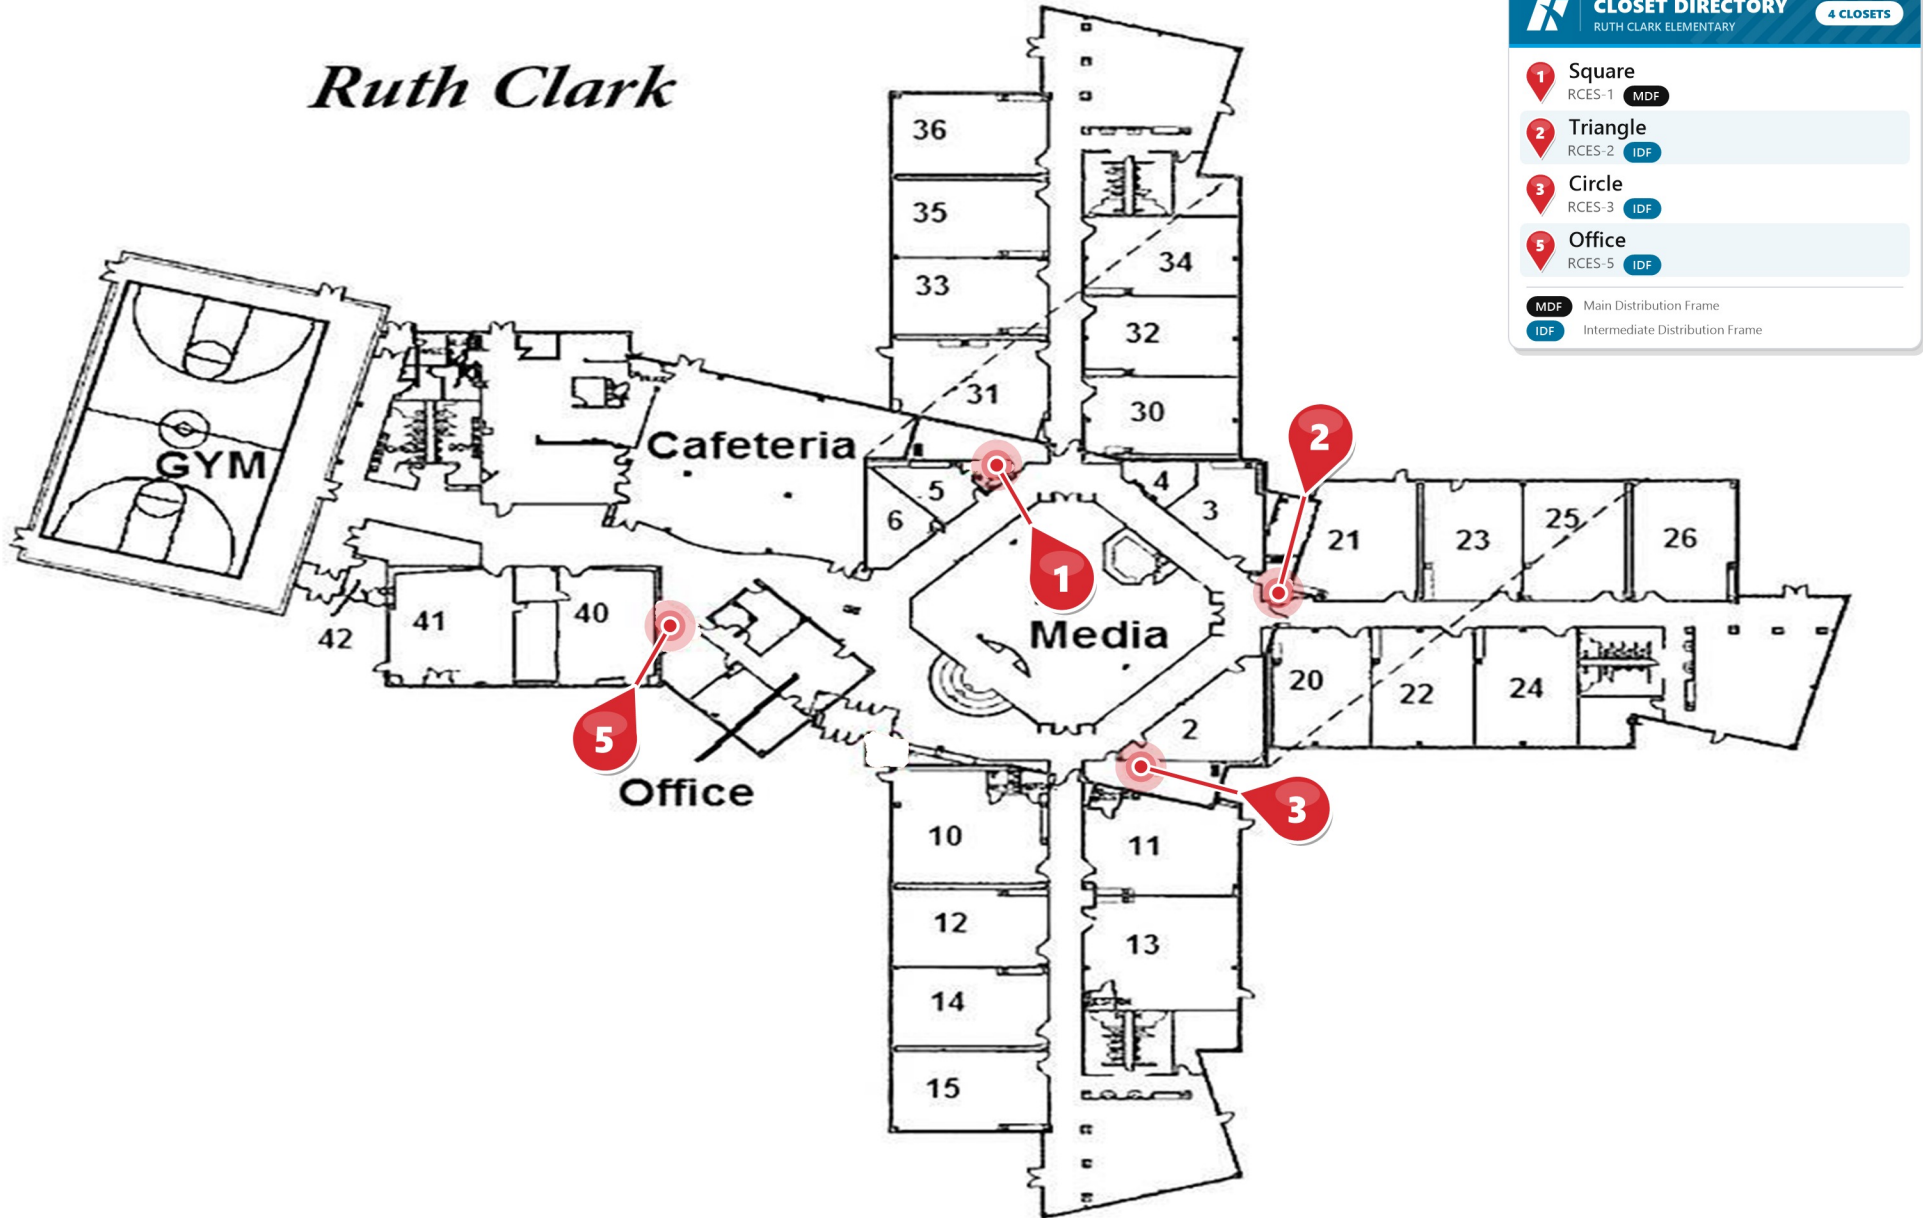



THE LEARNING CENTER

Floor plan — not to scale

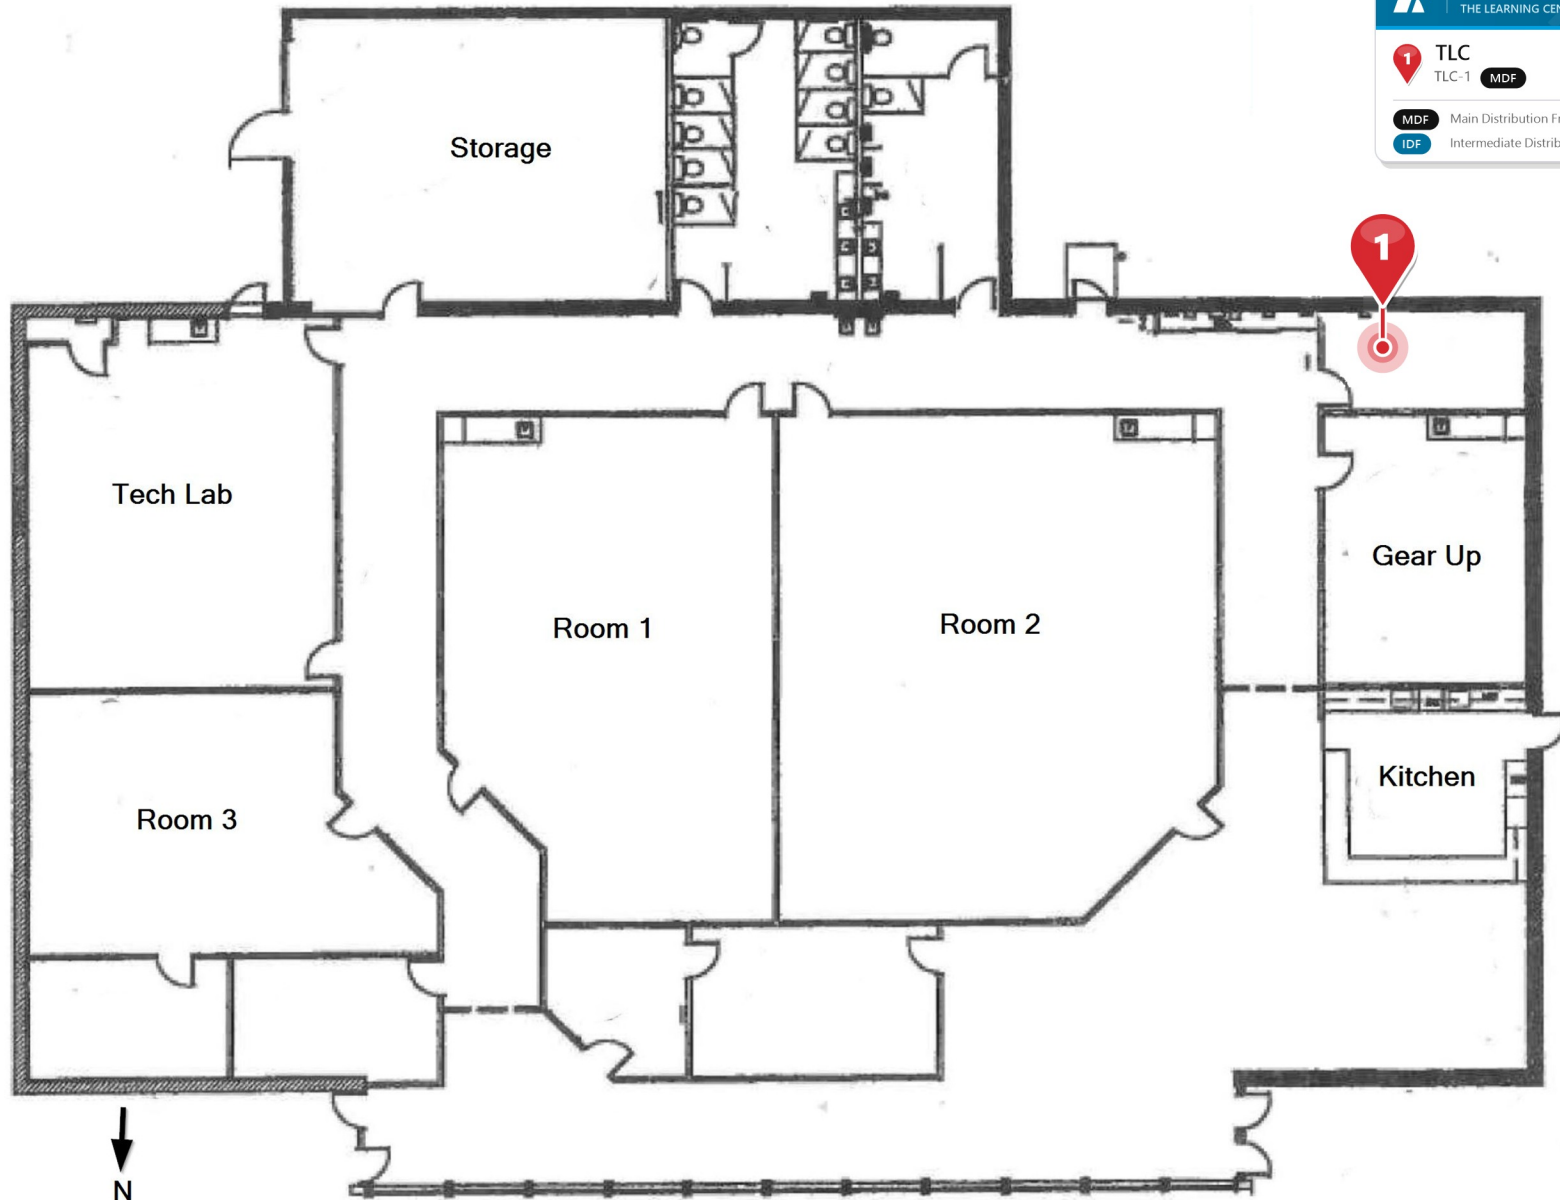

**CLOSET DIRECTORY**
THE LEARNING CENTER

1 CLOSET

 **TLC**
TLC-1 


 Main Distribution Frame

 Intermediate Distribution Frame



TRANSPORTATION

Floor plan — not to scale

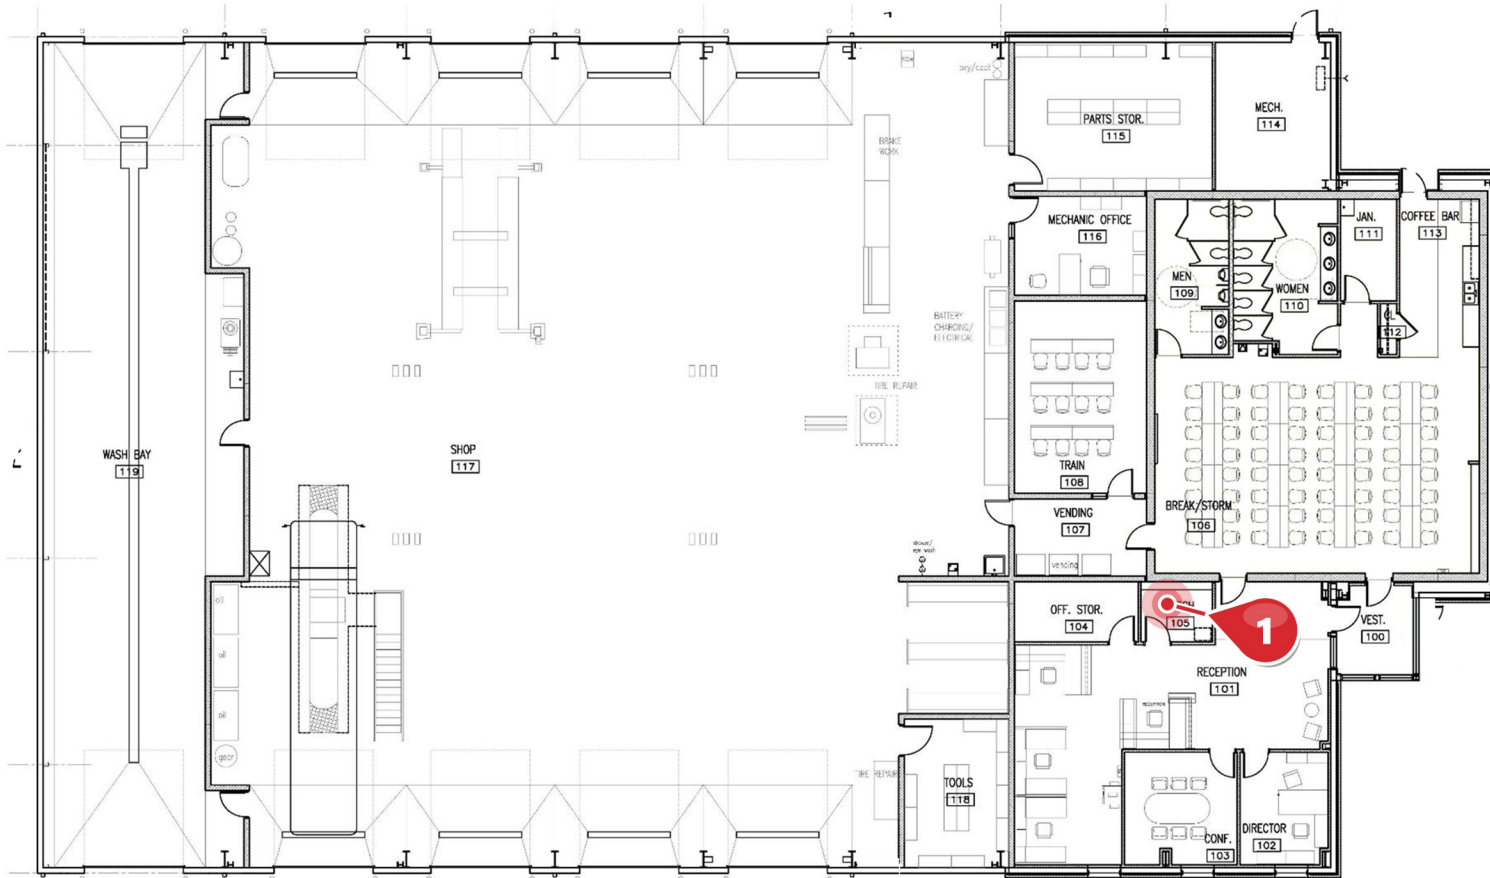

Transportation Building



CLOSET DIRECTORY

1 CLOSET



Office

TRANS-1 MDF EXCLUDED

MDF

Main Distribution Frame

IDF

Intermediate Distribution Frame