


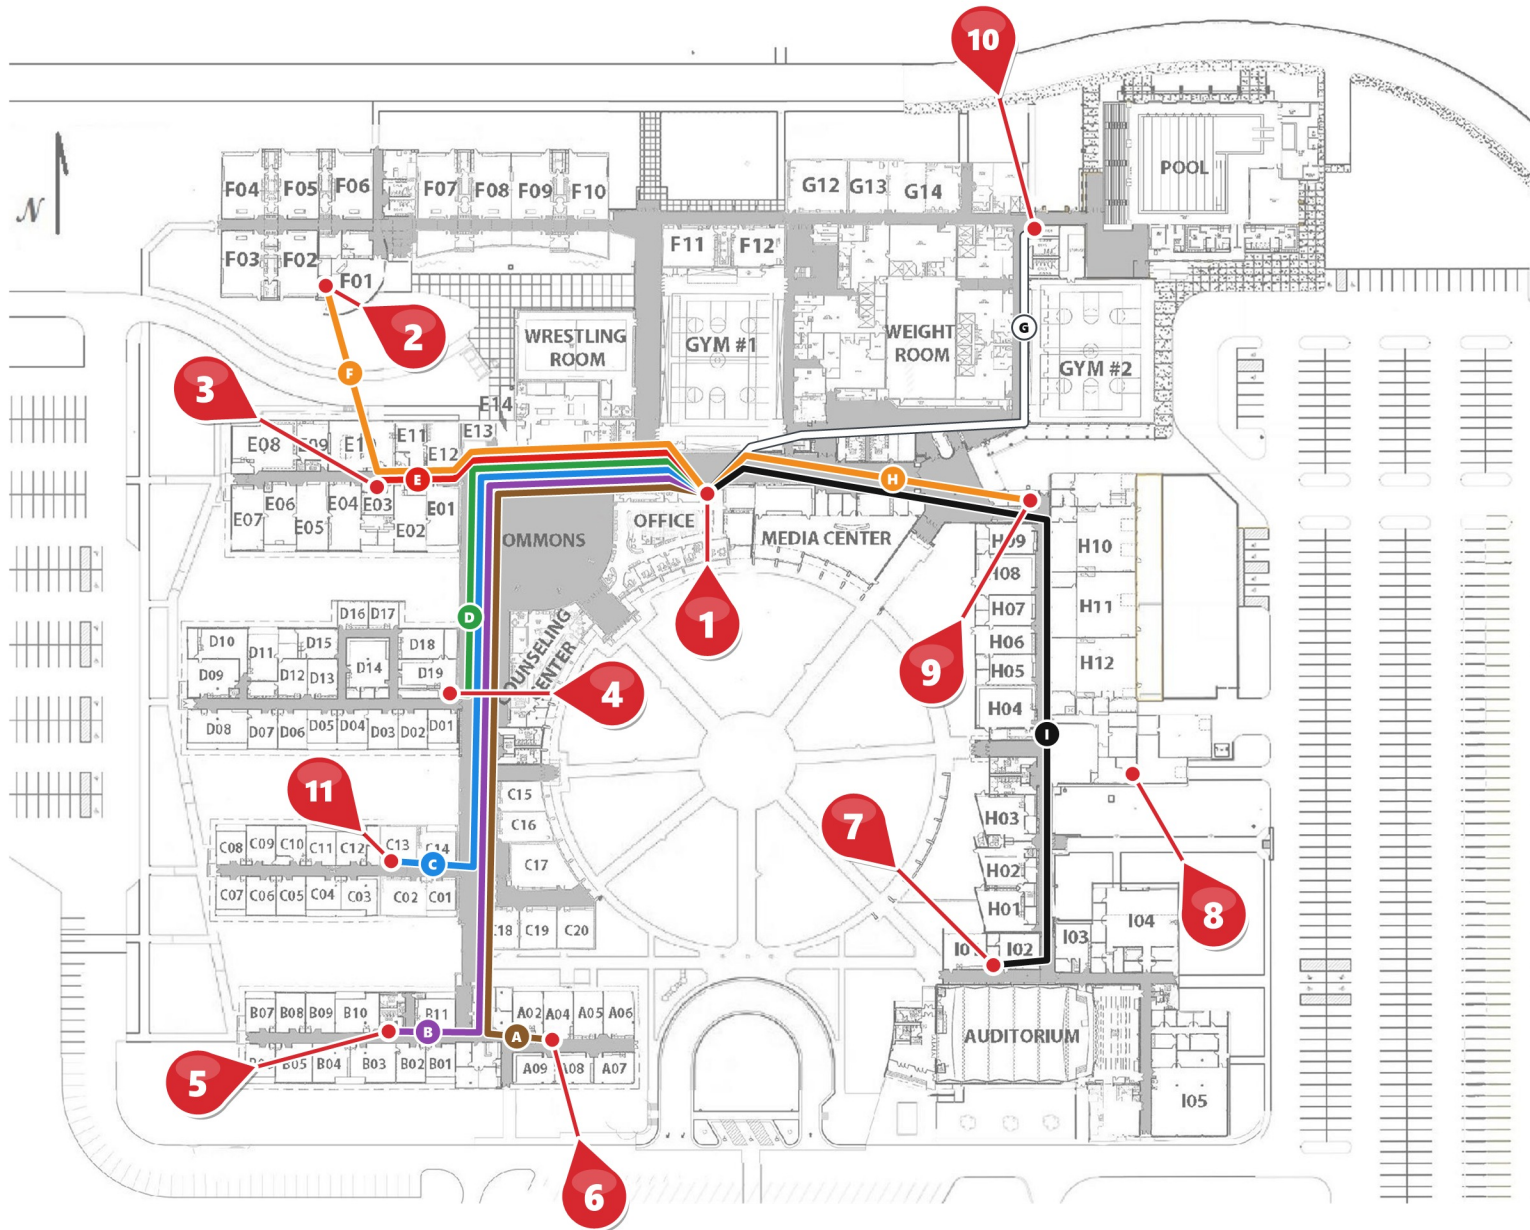

CAMPUS HIGH SCHOOL



Floor plan — not to scale • routes approximate

FIBER RUNS
CAMPUS HIGH SCHOOL

9 RUNS

- | | | |
|---|--|-----------------------|
|  | A Hall → Main Office
Run A · CHS-6 to CHS-1 | 850 ft
est. |
|  | B Hall → Main Office
Run B · CHS-5 to CHS-1 | 850 ft
est. |
|  | C Hall → Main Office
Run C · CHS-11 to CHS-1 | 750 ft
est. |
|  | D Hall → Main Office
Run D · CHS-4 to CHS-1 | 600 ft
est. |
|  | E Hall → Main Office
Run E · CHS-3 to CHS-1 | 400 ft
est. |
|  | F Hall → Main Office
Run F · CHS-2 to CHS-1 | 700 ft
est. |
|  | G Hall → Main Office
Run G · CHS-10 to CHS-1 | 600 ft
est. |
|  | H Hall → Main Office
Run H · CHS-9 to CHS-1 | 450 ft
est. |
|  | I Hall → Main Office
Run I · CHS-7 to CHS-1 | 800 ft
est. |

TOTAL ESTIMATED FIBER	6,000 ft
-----------------------	-----------------

MDF All runs connect back to the MDF — Closet 1

 Closet number (same as closet map & photos)



Haysville Middle School


FIBER RUN MAP • HAYSVILLE PUBLIC SCHOOLS • USD 261

HMS

FIBER RUNS

HAYSVILLE MIDDLE SCHOOL

Floor plan — not to scale • routes approximate

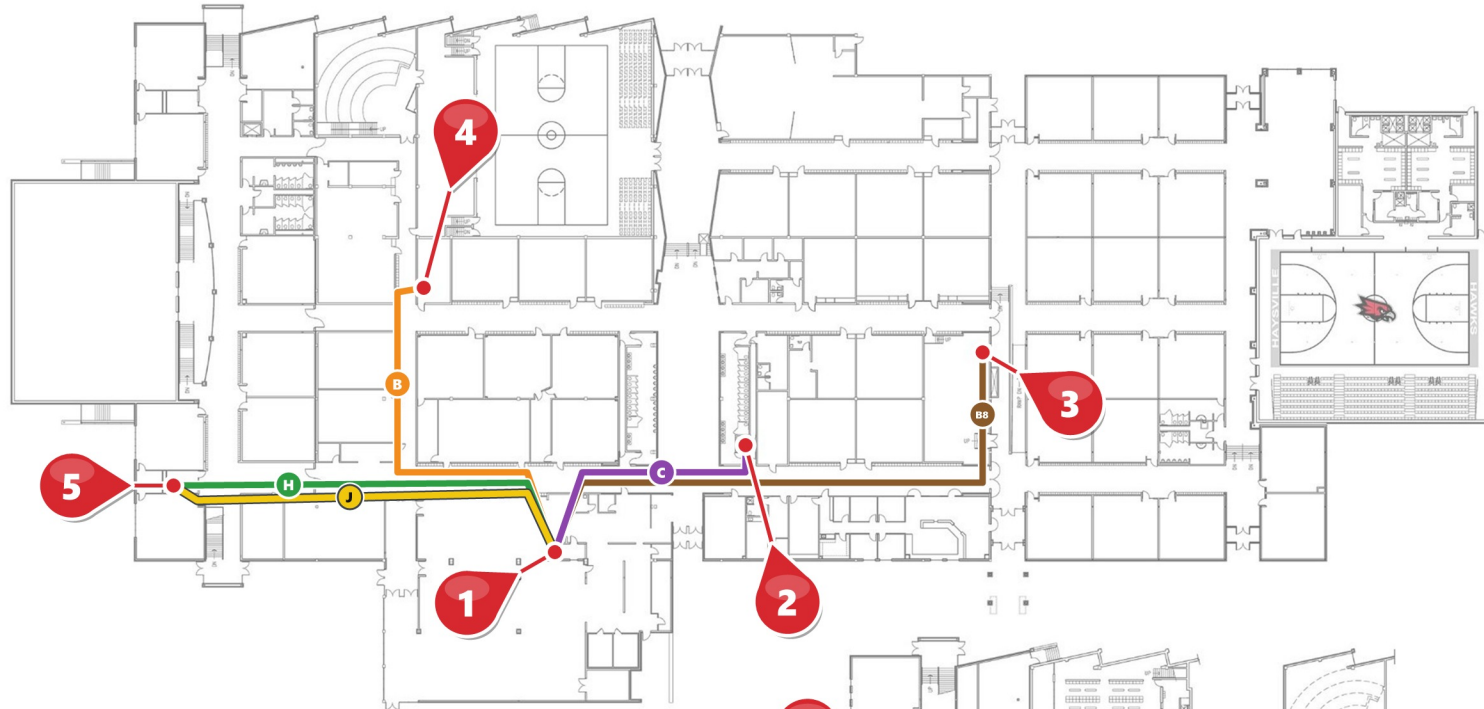



FIBER RUNS

HAYSVILLE MIDDLE SCHOOL

5 RUNS

B8

Run B8 · HMS-3 to HMS-1

B8 (Boiler Room) → Cafeteria

400 ft

est.

BROWN

B

Run B · HMS-4 to HMS-1

B Hall → Cafeteria

250 ft

est.

ORANGE

C

Run C · HMS-2 to HMS-1

C Hall → Cafeteria

250 ft

est.

PURPLE

H

Run H · HMS-5 to HMS-1

H16 → Cafeteria

300 ft

est.

GREEN

J

Run J · HMS-6 to HMS-1

J9 → Cafeteria

600 ft

est.

YELLOW

TOTAL ESTIMATED FIBER

1,800 ft

MDF


All runs connect back to the MDF — Closet 1



Closet number (same as closet map & photos)

Run J goes up through the floor from the lower level to Closet 5, then follows Run H.

EVACUATION PLAN - MAIN LEVEL
1" = 20'-0"

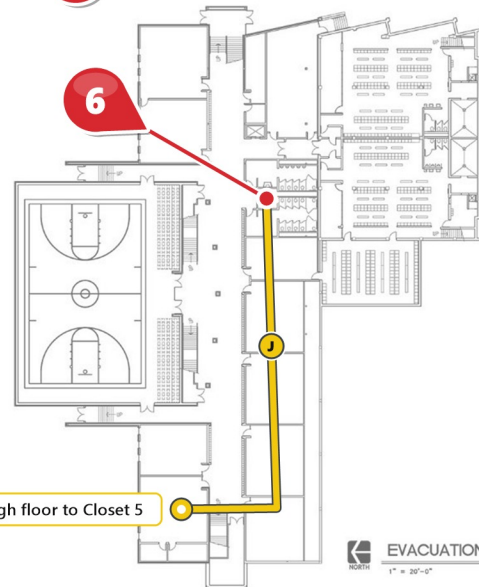

EVACUATION PLAN - MEZZANINE
1" = 20'-0"

1 Up through floor to Closet 5

EVACUATION PLAN - LOWER LEVEL
1" = 20'-0"



Haysville West Middle School

FIBER RUN MAP • HAYSVILLE PUBLIC SCHOOLS • USD 261


HWMS

FIBER RUNS

HAYSVILLE WEST MIDDLE SCHOOL

Floor plan — not to scale • routes approximate

Haysville West Middle School
1956 West Grand Ave.
Haysville, Kansas 67060

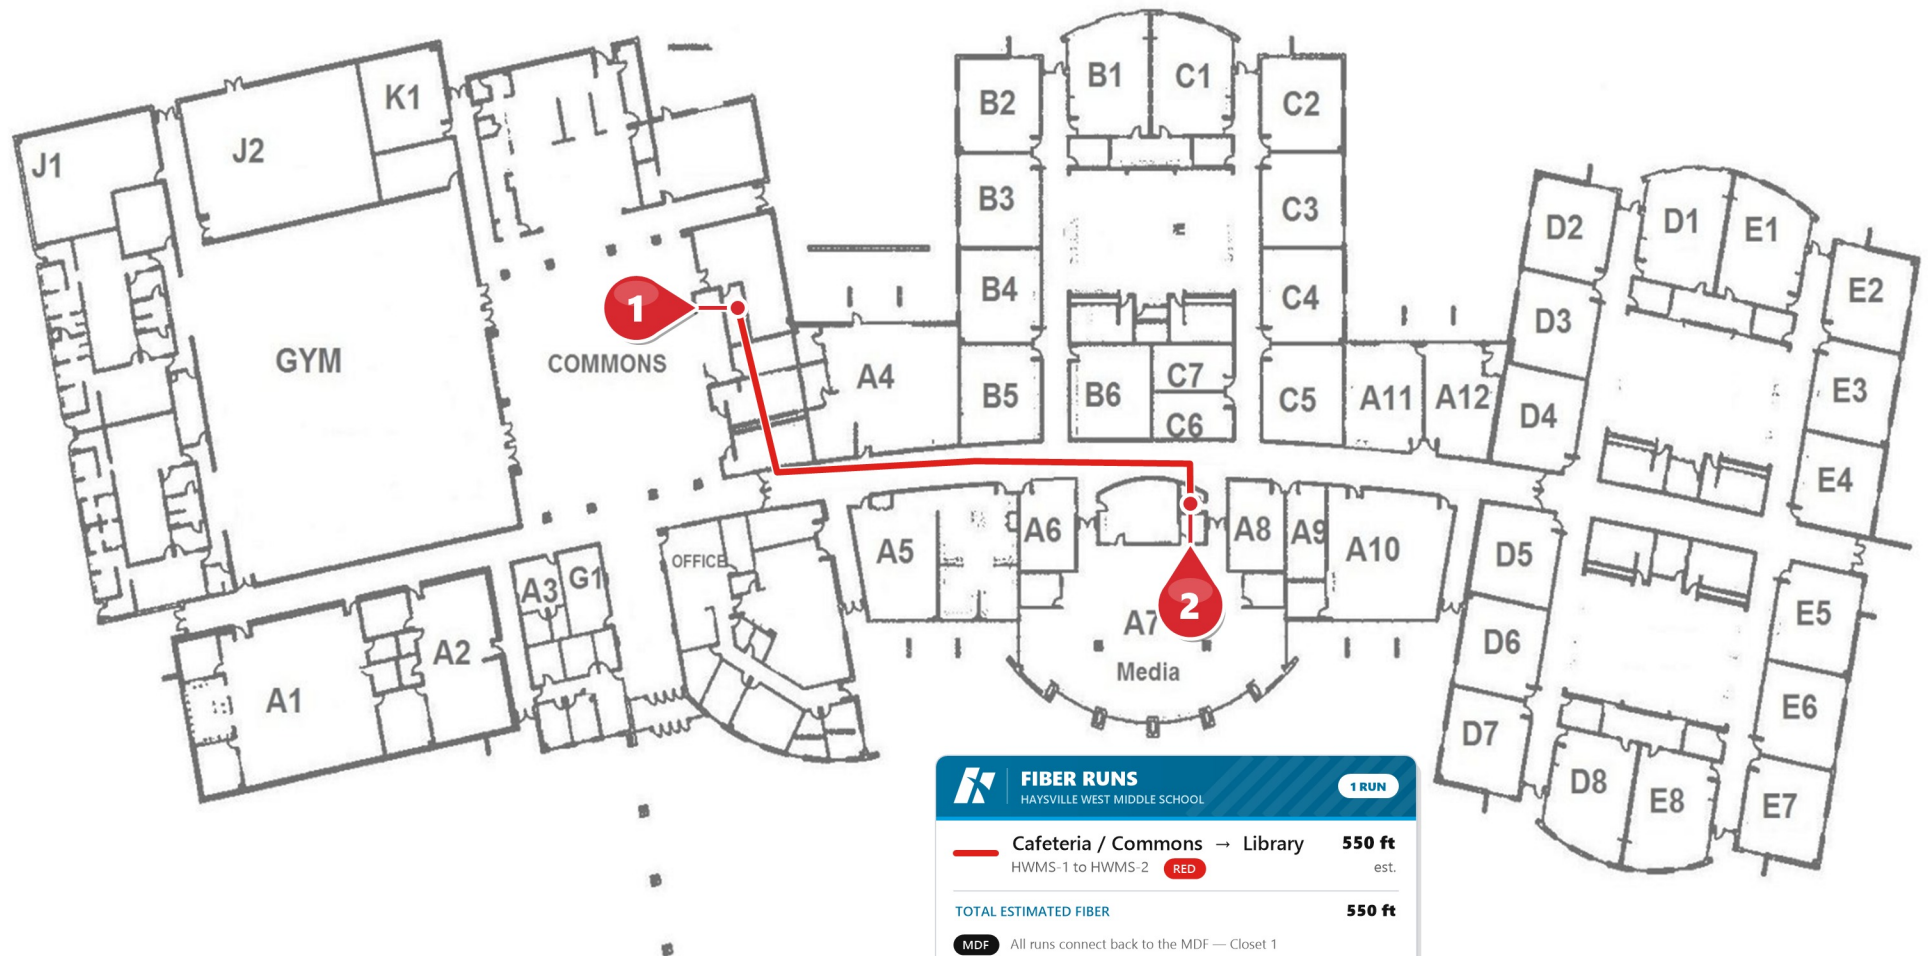

FIBER RUNS

HAYSVILLE WEST MIDDLE SCHOOL

1 RUN

— Cafeteria / Commons → Library 550 ft
HWMS-1 to HWMS-2 RED est.

TOTAL ESTIMATED FIBER

550 ft

MDF All runs connect back to the MDF — Closet 1

Closet number (same as closet map & photos)

Runs through conduit in closets.