Franklin Pierce School District:
Ford MS Modernization – Intercom
Clock System

(S)	COMBINATION (DIGITAL) CLOCK / SPEAKER -- WALL MOUNT
12:00	LCD CLOCK (LARGE DISPLAY)
(S)	LOUDSPEAKER ASSEMBLY – CEILING MOUNT
$(S)_S$	Analog Slave ASSEMBLY – CEILING MOUNT
H(S)	LOUDSPEAKER ASSEMBLY – WALL MOUNT AT 8'–0" AFF UNLESS NOTED OTHERWISE
CS	CALL SWITCH – WALL MOUNT 54" AFF (UNLESS NOTED OTHERWISE) PROVIDE (1) 3/4" CONDUIT TO DIGITAL CLOCK SPEAKER
V	VOLUME CONTROL – WALL MOUNT 54" AFF (UNLESS NOTED OTHERWISE) PROVIDE (1) 3/4" CONDUIT TO DIGITAL CLOCK SPEAKER

Headquarters
971 S. Clearwater Loop
Post Falls, ID 83854
T 208.777.4709
F 208.777.4708

Washington
1055 NW Maple Street
Issaquah, WA 98027
T 425.200.0200
F 425.200.0201

Washington
2300 Industry Lane
Yakima, WA 98901
T 888.809.4609
F 208.777.4709

Oregon
1445 NW 11th Street
Corvallis, OR 97330
T 888.809.4609
F 208.777.4708

Idaho
950 W Bannock Suite 1153
Boise, ID 83702
T 208.501-0030
F 208.777.4708


PROJECT NO.	16-02144
DESIGNED BY	K.S
ISSUE DATE	3.10.2016
VERSION NO.	2.0


1602 104th Street E.
Tacoma, WA 98445

Confidential Document
All right reserved. Reproduction or translation of any part of this document without expressed written permission from Ednetics is unlawful and subject to criminal prosecution.

Franklin Pierce School District:
Ford MS Modernization – Intercom/
Clock System


Speaker Clock

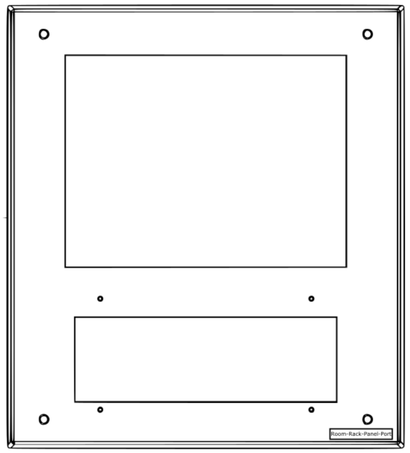


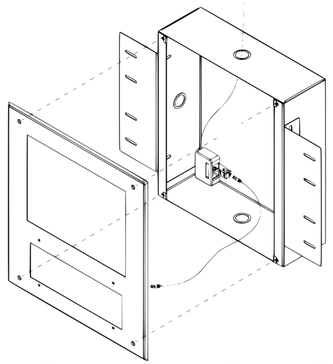

Room-Rack-Panel-Port
Labeling on front face on Clock

IP Digital Clock

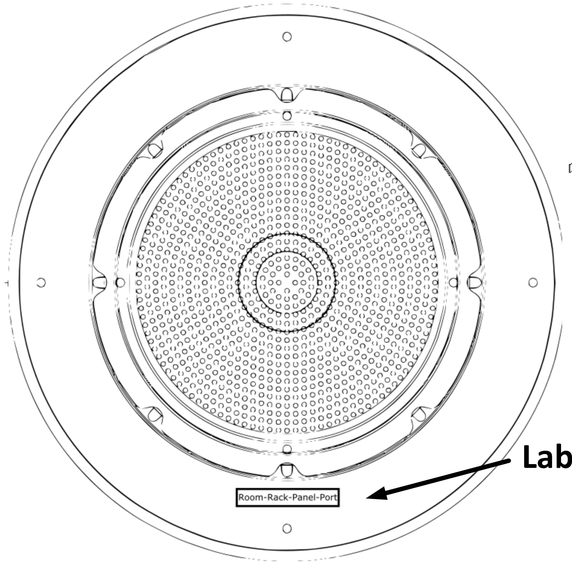

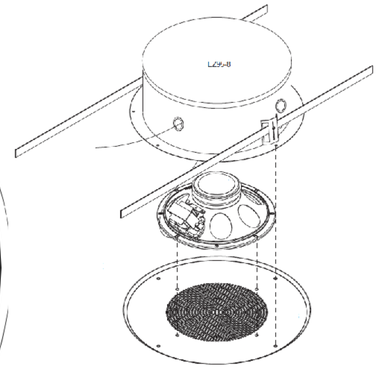

Room-Rack-Panel-Port
Labeling on front face on Clock

Digital Clock



Room-Rack-Panel-Port
Labeling on front face on Clock

LEGEND

S	COMBINATION (DIGITAL) CLOCK / SPEAKER -- WALL MOUNT
12:00	LCD CLOCK (LARGE DISPLAY)
S	LOUDSPEAKER ASSEMBLY – CEILING MOUNT
S_S	Analog Slave ASSEMBLY – CEILING MOUNT
S	LOUDSPEAKER ASSEMBLY – WALL MOUNT AT 8'–0" AFF UNLESS NOTED OTHERWISE
CS	CALL SWITCH – WALL MOUNT 54" AFF (UNLESS NOTED OTHERWISE) PROVIDE (1) 3/4" CONDUIT TO DIGITAL CLOCK SPEAKER
V	VOLUME CONTROL – WALL MOUNT 54" AFF (UNLESS NOTED OTHERWISE) PROVIDE (1) 3/4" CONDUIT TO DIGITAL CLOCK SPEAKER

Headquarters
971 S. Clearwater Loop
Post Falls, ID 83854
T 208.777.4709
F 208.777.4708

Washington
1055 NW Maple Street
Issaquah, WA 98027
T 425.200.0200
F 425.200.0201

Washington
2300 Industry Lane
Yakima, WA 98901
T 888.809.4609
F 208.777.4709

Oregon
1445 NW 11th Street
Corvallis, OR 97330
T 888.809.4609
F 208.777.4708


Idaho
950 W Bannock Suite 1153
Boise, ID 83702
T 208.501-0030
F 208.777.4708

PROJECT NO.	16-02144
DESIGNED BY	K.S
ISSUE DATE	3.10.2016
VERSION NO.	2.0

1602 104th Street E.
Tacoma, WA 98445

Confidential Document
All right reserved. Reproduction or translation of any part of this document without expressed written permission from Ednetics is unlawful and subject to criminal prosecution.

Franklin Pierce School District:
Ford MS Modernization – Intercom/ Clock System

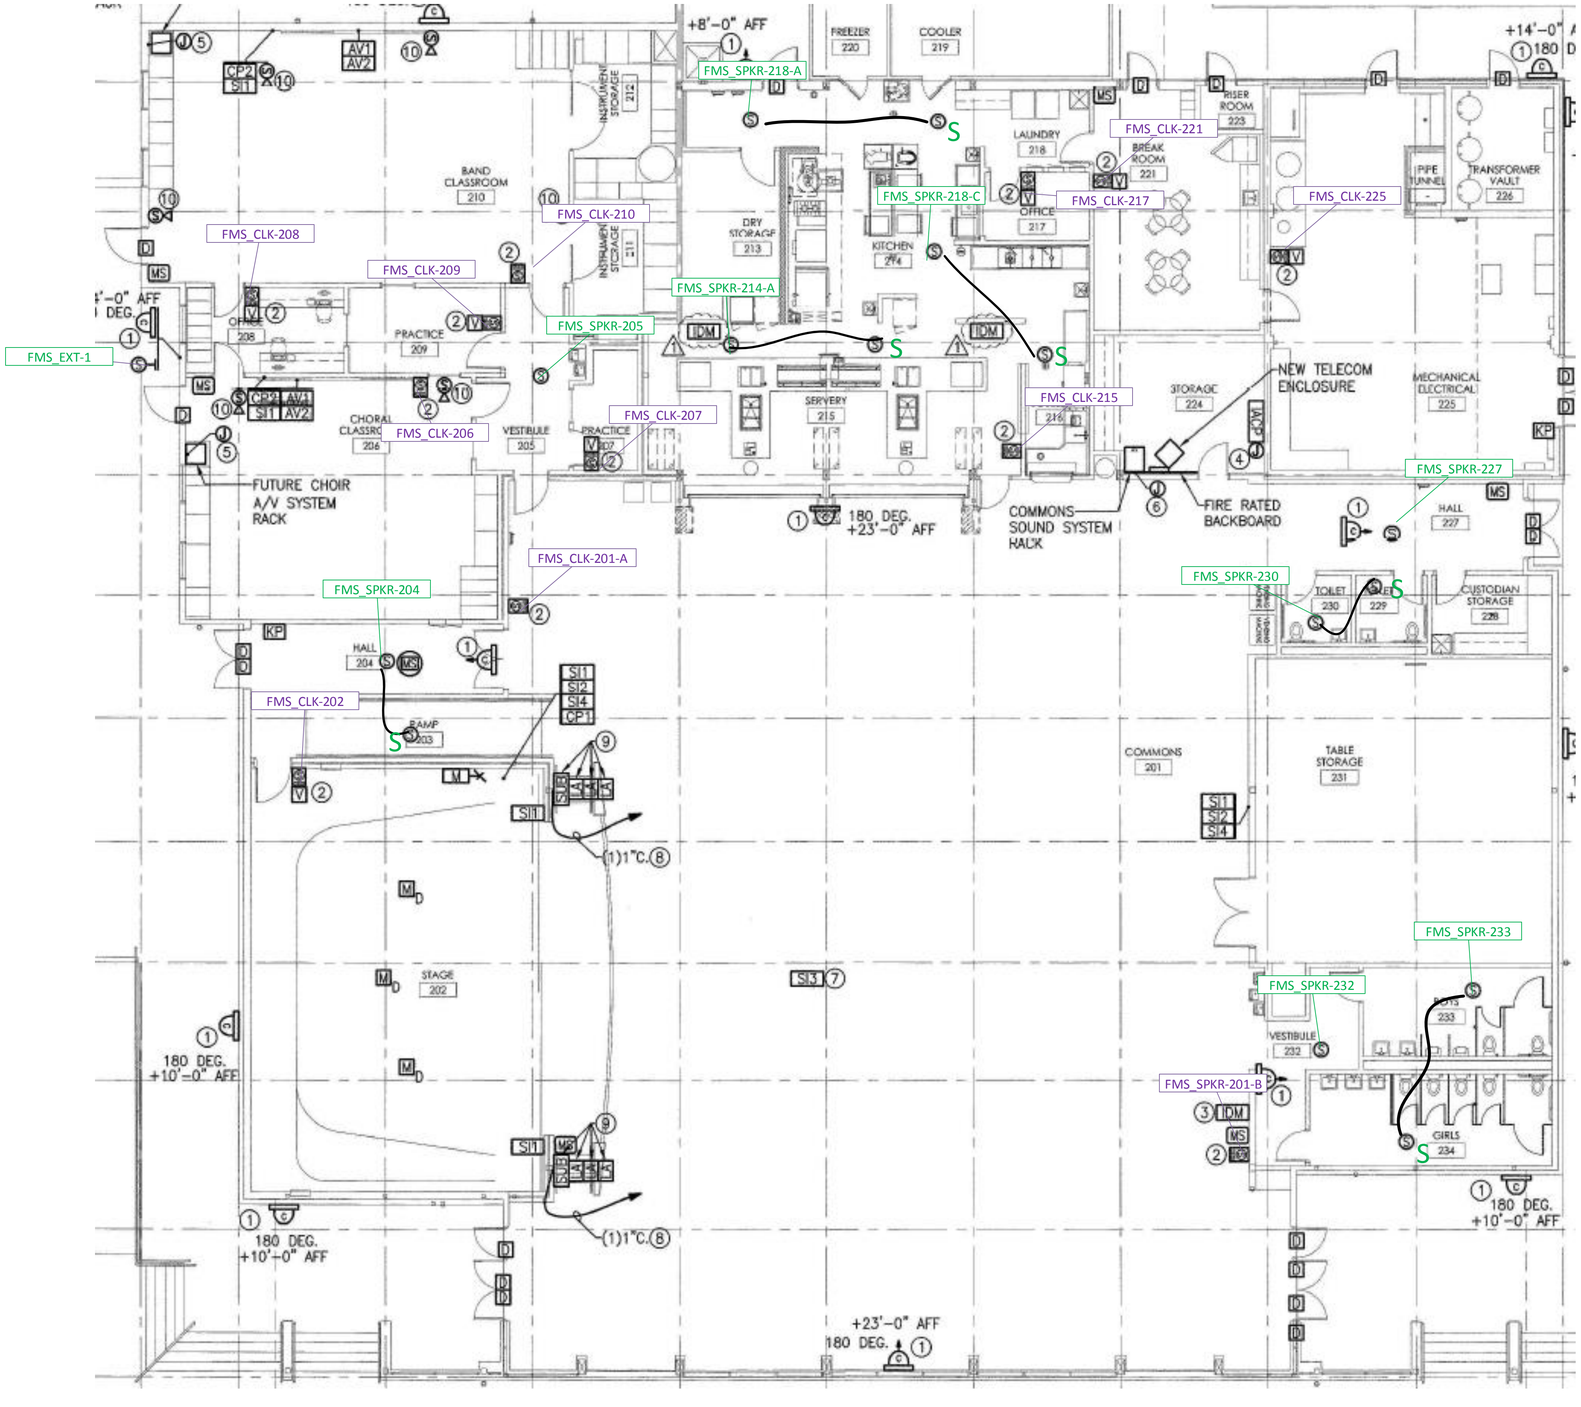

CONSTRUCTION NOTES

1. CAMERA LOCATIONS FOR REFERENCE ONLY. PROVIDE ROUGH IN ONLY. PROVIDE SINGLE GANG BACK.
2. PROVIDE (1) ATLAS SOUND BACK BOX MODEL NUMBER FEST-18SC WITH 1" CONDUIT TO ACCESSIBLE CEILING SPACE FOR INTERCOM/CLOCK SPEAKER. MOUNT BOTTOM OF BOX AT +71" AFF.
3. FUTURE DISPLAY MONITOR LOCATION ONLY (NO VIDEO APPLIANCE AT THIS LOACTION). PROVIDE POWER AND DATA OUTLETS AT 108" AFF, AS SHOWN ON E3.00 AND E4.01.
4. INTRUSION ALARM SYSTEM IN BUILDING 100 SUPPORTS BUILDING 300 WITH THE BACKBONE CABLING RUNNING THROUGH BUILDING 200. THE EXISTING INTRUSION ALARM SYSTEM IS A BOSCH. FIELD VERIFY BACKBONE REQUIREMENTS PRIOR TO INSTALLING NEW BACKBONE CABLING. BUILDING 300 INTRUSION ALARM MUST BE FULLY FUNCTIONAL THROUGHOUT THIS PROJECT. PROVIDE CONNECTION OF AES RADIO IN BUILDING 100 MDF TO NEW INTRUSION PANEL. PROVIDE NEW BACKBONE IN PHASES.
   - PHASE 1: PROVIDE AND INSTALL NEW INTRUSION ALARM SYSTEM BACKBONE FROM BUILDING 100 TO A NEW TERMINATION JUNCTION ADJACENT TO NEW INTRUSION ALARM PANEL IN BUILDING 200.
   - PHASE 2: DISCONNECT AND BACKPULL INTRUSION ALARM BACKBONE CABLE FROM BUILDING 100 TO BUILDING 300 FROM BUILDING 100 SIDE AND RECONNECT AT NEW TERMINATION JUNCTION IN BUILDING 200.
5. PROVIDE AND INSTALL LEGRAND (WIREMOLD) #EFSB4 BEHIND RACK. SEE SHEET E7.04 FOR MORE INFORMATION.
6. PROVIDE 12X12 JUNCTION BOX BEHIND RACK, WITH PASS-THROUGH COVERPLATE FOR A/V CABLING. SEE SHEET E7.04 FOR MORE INFORMATION.
7. PROVIDE AND INSTALL PROJECTOR OUTPUT PLATE AND PROJECTOR MOUNT TO STRUCTURE. PROVIDE ALL MOUNTING HARDWARE AS SPECIFIED.
8. PROVIDE CONDUIT SIZE/QUANTITY AS SHOWN TO COMMONS SOUND SYSTEM RACK.
9. INSTALL LINE-ARRAY LOUDSPEAKER COMPONENTS AT +18-00" AFF TO BOTTOM OF ARRAY (SEE THE ARCHITECTURAL ELEVATIONS FOR MORE INFORMATION). COORDINATE WITH ARCHITECT FOR COLOR (BLACK/WHITE) PRIOR TO ORDERING.
10. PROVIDE 1-GANG BACKBOX FOR BAND/CHOIR SPEAKERS AT +8-0" AFF. PROVIDE (1)1/2"C. TO SOUND BAND/CHOIR SOUND SYSTEM RACK.

Headquarters
971 S. Clearwater Loop
Post Falls, ID 83854
T 208.777.4709
F 208.777.4708

Washington
1055 NW Maple Street
Issaquah, WA 98027
T 425.200.0200
F 425.200.0201

Washington
2300 Industry Lane
Yakima, WA 98901
T 888.809.4609
F 208.777.4709

Oregon
1445 NW 11th Street
Corvallis, OR 97330
T 888.809.4609
F 208.777.4708

Idaho
950 W Bannock Suite 1153
Boise, ID 83702
T 208.501-0030
F 208.777.4708

PROJECT NO.	16-02144
DESIGNED BY	K.S
ISSUE DATE	3.10.2016
VERSION NO.	2.0


1602 104th Street E.
Tacoma, WA 98445

Confidential Document
All right reserved. Reproduction or translation of any part of this document without expressed written permission from Ednetics is unlawful and subject to criminal prosecution.

Franklin Pierce School District:
Ford MS Modernization – Intercom/ Clock System

Franklin Pierce SD – Ford MS Modernization Intercom

SHEET
E1.0

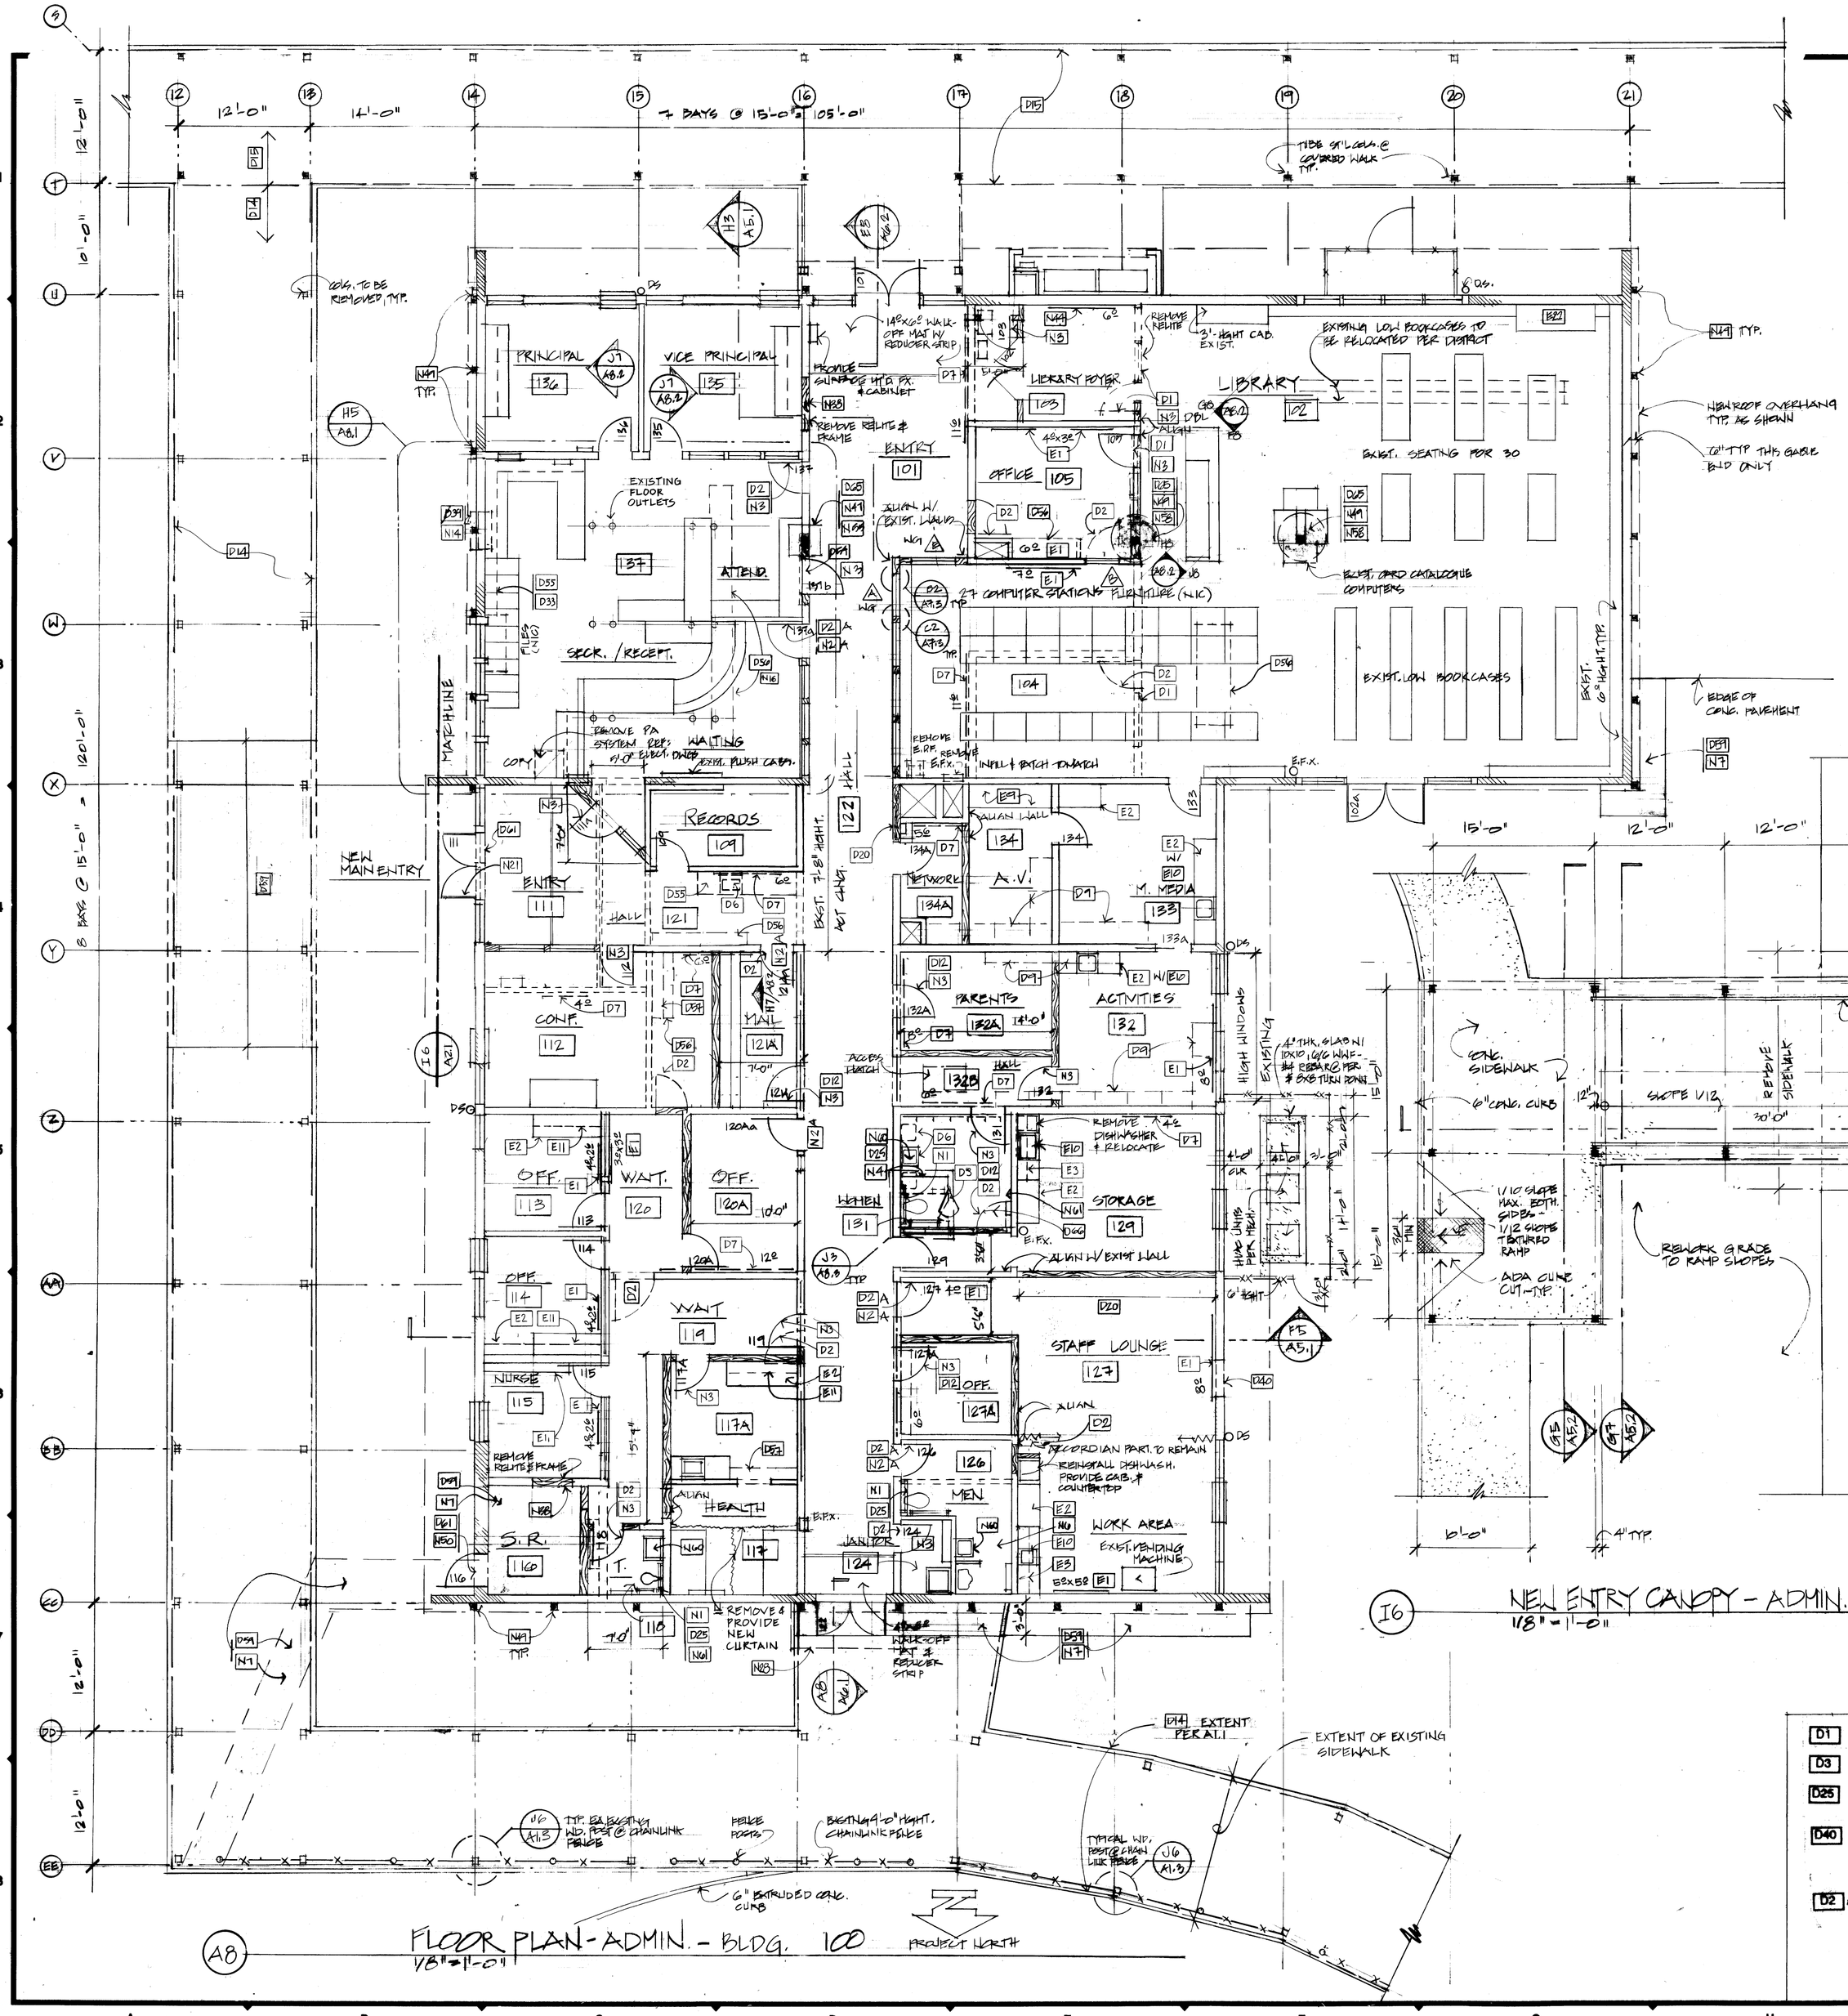

A8 FLOOR PLAN - ADMIN. - BLDG. 100
1/8" = 1'-0"

I6 NEW ENTRY CANOPY - ADMIN. - BLDG. 100
1/8" = 1'-0"

I

NEW - TO BE PROVIDED:

- N1 (2) PIECE 1 1/4"ø GRAB BAR AT ADA HEIGHT - REF: J8/A8.2 - REPLACE TOILET SEAT WITH ADA HEIGHT SEAT - THIS TOILET - REF: J8/A8.2
- N3 DOOR & HOLLOW METAL FRAME
- N4 TOILET PARTITIONS & DOORS
- N7 4" THICK CONCRETE SLAB AS SHOWN - SLOPE TO 1/4" BELOW BUILDING FINISH FLOOR AT DOOR OPENING - MAKE SMOOTH TRANSITION TO EXISTING
- N14 INFILL MASONRY WALL WITH 2 x 6 FRAMING AT 16" O/C WITH 5/8" TYPE "X" GWB FLUSH WITH INTERIOR WALL & 5/8" SMOOTH FACED EXTERIOR PLYWOOD AT EXTERIOR SIDE - INSULATE WITH R-19 BATT INSULATION - PAINT PLYWOOD PANEL TO MATCH BRICK
- N21 DOUBLE 3'-0" EXTERIOR DOORS WITH H.M. FRAME & HARDWARE
- N38 INFILL WITH 2 x 6 @ 16" O/C STUDS WITH 5/8" TYPE "X" GWB BOTH SIDES
- N44 DISPLAY BOARD - 4'-0" HEIGHT x WIDTH AS NOTED - UNLESS OTHERWISE NOTED
- N49 TUBE STEEL COLUMNS PER STRUCTURAL
- N50 EXTERIOR HOLLOW METAL DOOR WITH H.M. FRAME
- N58 CONCRETE FOOTING & FLOOR SLAB - MAKE SMOOTH TRANSITION & BE LEVEL WITH ADJACENT SLAB HEIGHT - PROVIDE VCT INFILL TO BRING LEVEL WITH ADJACENT FLOOR - FINISH
- N59 4" THICK CONCRETE FLOOR SLAB WITH 10 X 10, 6/6 WWF - MAKE LEVEL WITH SURROUNDING FLOOR SURFACES - SLOPED FLOOR DRAINS WHERE APPLICABLE
- N60 INSULATE PIPING AT SINK PER ADA REQUIREMENTS
- N16 CABINETS

J

- N2 A PROVIDE DOOR WITH HARDWARE - ATTACH SALVAGED SIGN, KICKPLATE AND DOOR CLOSERS

K

FORD MIDDLE SCHOOL
BUILDING 100

FA2.1

EXISTING TO REMAIN:

- E1 DISPLAY BOARD - 4' HEIGHT (U.N.O.) - WIDTH AS NOTED
- E2 36" HEIGHT CABINETS WITH DRAWERS OR DOORS AND COUNTER TOP
- E3 UPPER CABINETS - 24" HEIGHT
- E10 SINK - REF: PLUMBING PLANS FOR STATUS
- E11 WALL-MOUNTED SHELVES TO CEILING HEIGHT
- E22 HVAC UNIT - REF: HVAC PLANS FOR STATUS
- E9 CABINETS TO CEILING HEIGHT

L

DEMOLITION NOTES:

- D2 REMOVE DOOR & FRAME
- D6 REMOVE SINK
- D7 REMOVE & REINSTALL 4' HEIGHT (U.N.O.) DISPLAY BOARD - WIDTH, OR SIZE, AS NOTED
- D9 REMOVE CASEWORK
- D12 REMOVE STUD WALL TO RECEIVE DOOR & H.M. FRAME
- D14 REMOVE COVERED WALKWAY ROOF, BEAMS, POSTS & STEEL CONCRETE ANCHORS - CUT & GRIND PIPE SUPPORTS LEVEL WITH ADJACENT SIDEWALK - FILL WITH NON-SHRINK GROUT - REF: SHEET A1.1 FOR EXTENT
- D15 REMOVE COVERED WALKWAY ROOF, BEAMS, POSTS - STEEL CONCRETE ANCHORS TO REMAIN TO BE REUSED FOR NEW COVERED WALKWAY - REF: SHEET A1.1 FOR EXTENT
- D20 REMOVE VINYL ACCORDION DOOR, TRACK & ACCESSORIES
- D33 REMOVE & REVISE DUCT WORK PER MECHANICAL
- D39 REMOVE UNIT VENTILATOR - REINSTALL PER MECHANICAL
- D54 REMOVE WINDOW & FRAME
- D55 REMOVE CEILING HEIGHT WALL MOUNTED CABINETS WITH SHELVES
- D56 REMOVE 36" HIGH CABINETS WITH DOORS & DRAWERS & COUNTER TOP
- D57 REMOVE UPPER CABINETS
- D59 SAW CUT & REMOVE CONCRETE SLAB - EXTENT AS REQUIRED
- D61 REMOVE EXTERIOR WALL TO RECEIVE NEW OPENING & FRAME
- D65 DEMO CONCRETE SLAB & EXCAVATE TO REQUIRED SIZE & DEPTH FOR CONCRETE FOOTING - REF: STRUCTURAL & MECHANICAL

LEGEND

- EXIST. DBL WYTHE BRICK WALL - 11 1/2" THK.
- EXIST. FULL HGHT. 6" CMU WALL
- EXIST. 6'-8" HGHT. CMU WALL W/ 16"ø @ 16"O/C & 5/8" TYPE "X" GWB BOTH SIDES
- EXIST. CHAIN LINK FENCE, HGHT AS NOTED
- EXIST. 6'-0"ø @ 16"O/C WALL W/ 5/8" TYPE "X" GWB BOTH SIDES
- NEW CHAIN LINK FENCE - HGHT. AS NOTED
- EXIST. TO BE REMOVED

NORTH

ERICKSON McGOVERN PETERSON STORAASLI ARCHITECTS P. L. L. C.

120 131st STREET SOUTH
TACOMA, WA 98444
PHONE (206) 531-0206
FAX (206) 531-9197

322 E. WOODIN AVENUE
P. O. BOX 2329
CHELAN, WA 98816
PHONE (509) 682-4145
FAX (509) 682-5319

BLDNG 100
EXIST/DEMO/NEW PLAN


FORD MIDDLE SCHOOL
MODERNIZATION

3828 REGISTERED ARCHITECT STEVEN J. STORAASLI STATE OF WASHINGTON

PROJECT REVISION


DRAWN BY rlr
DATE 9 FEB. 98

SHEET A2.1
OF

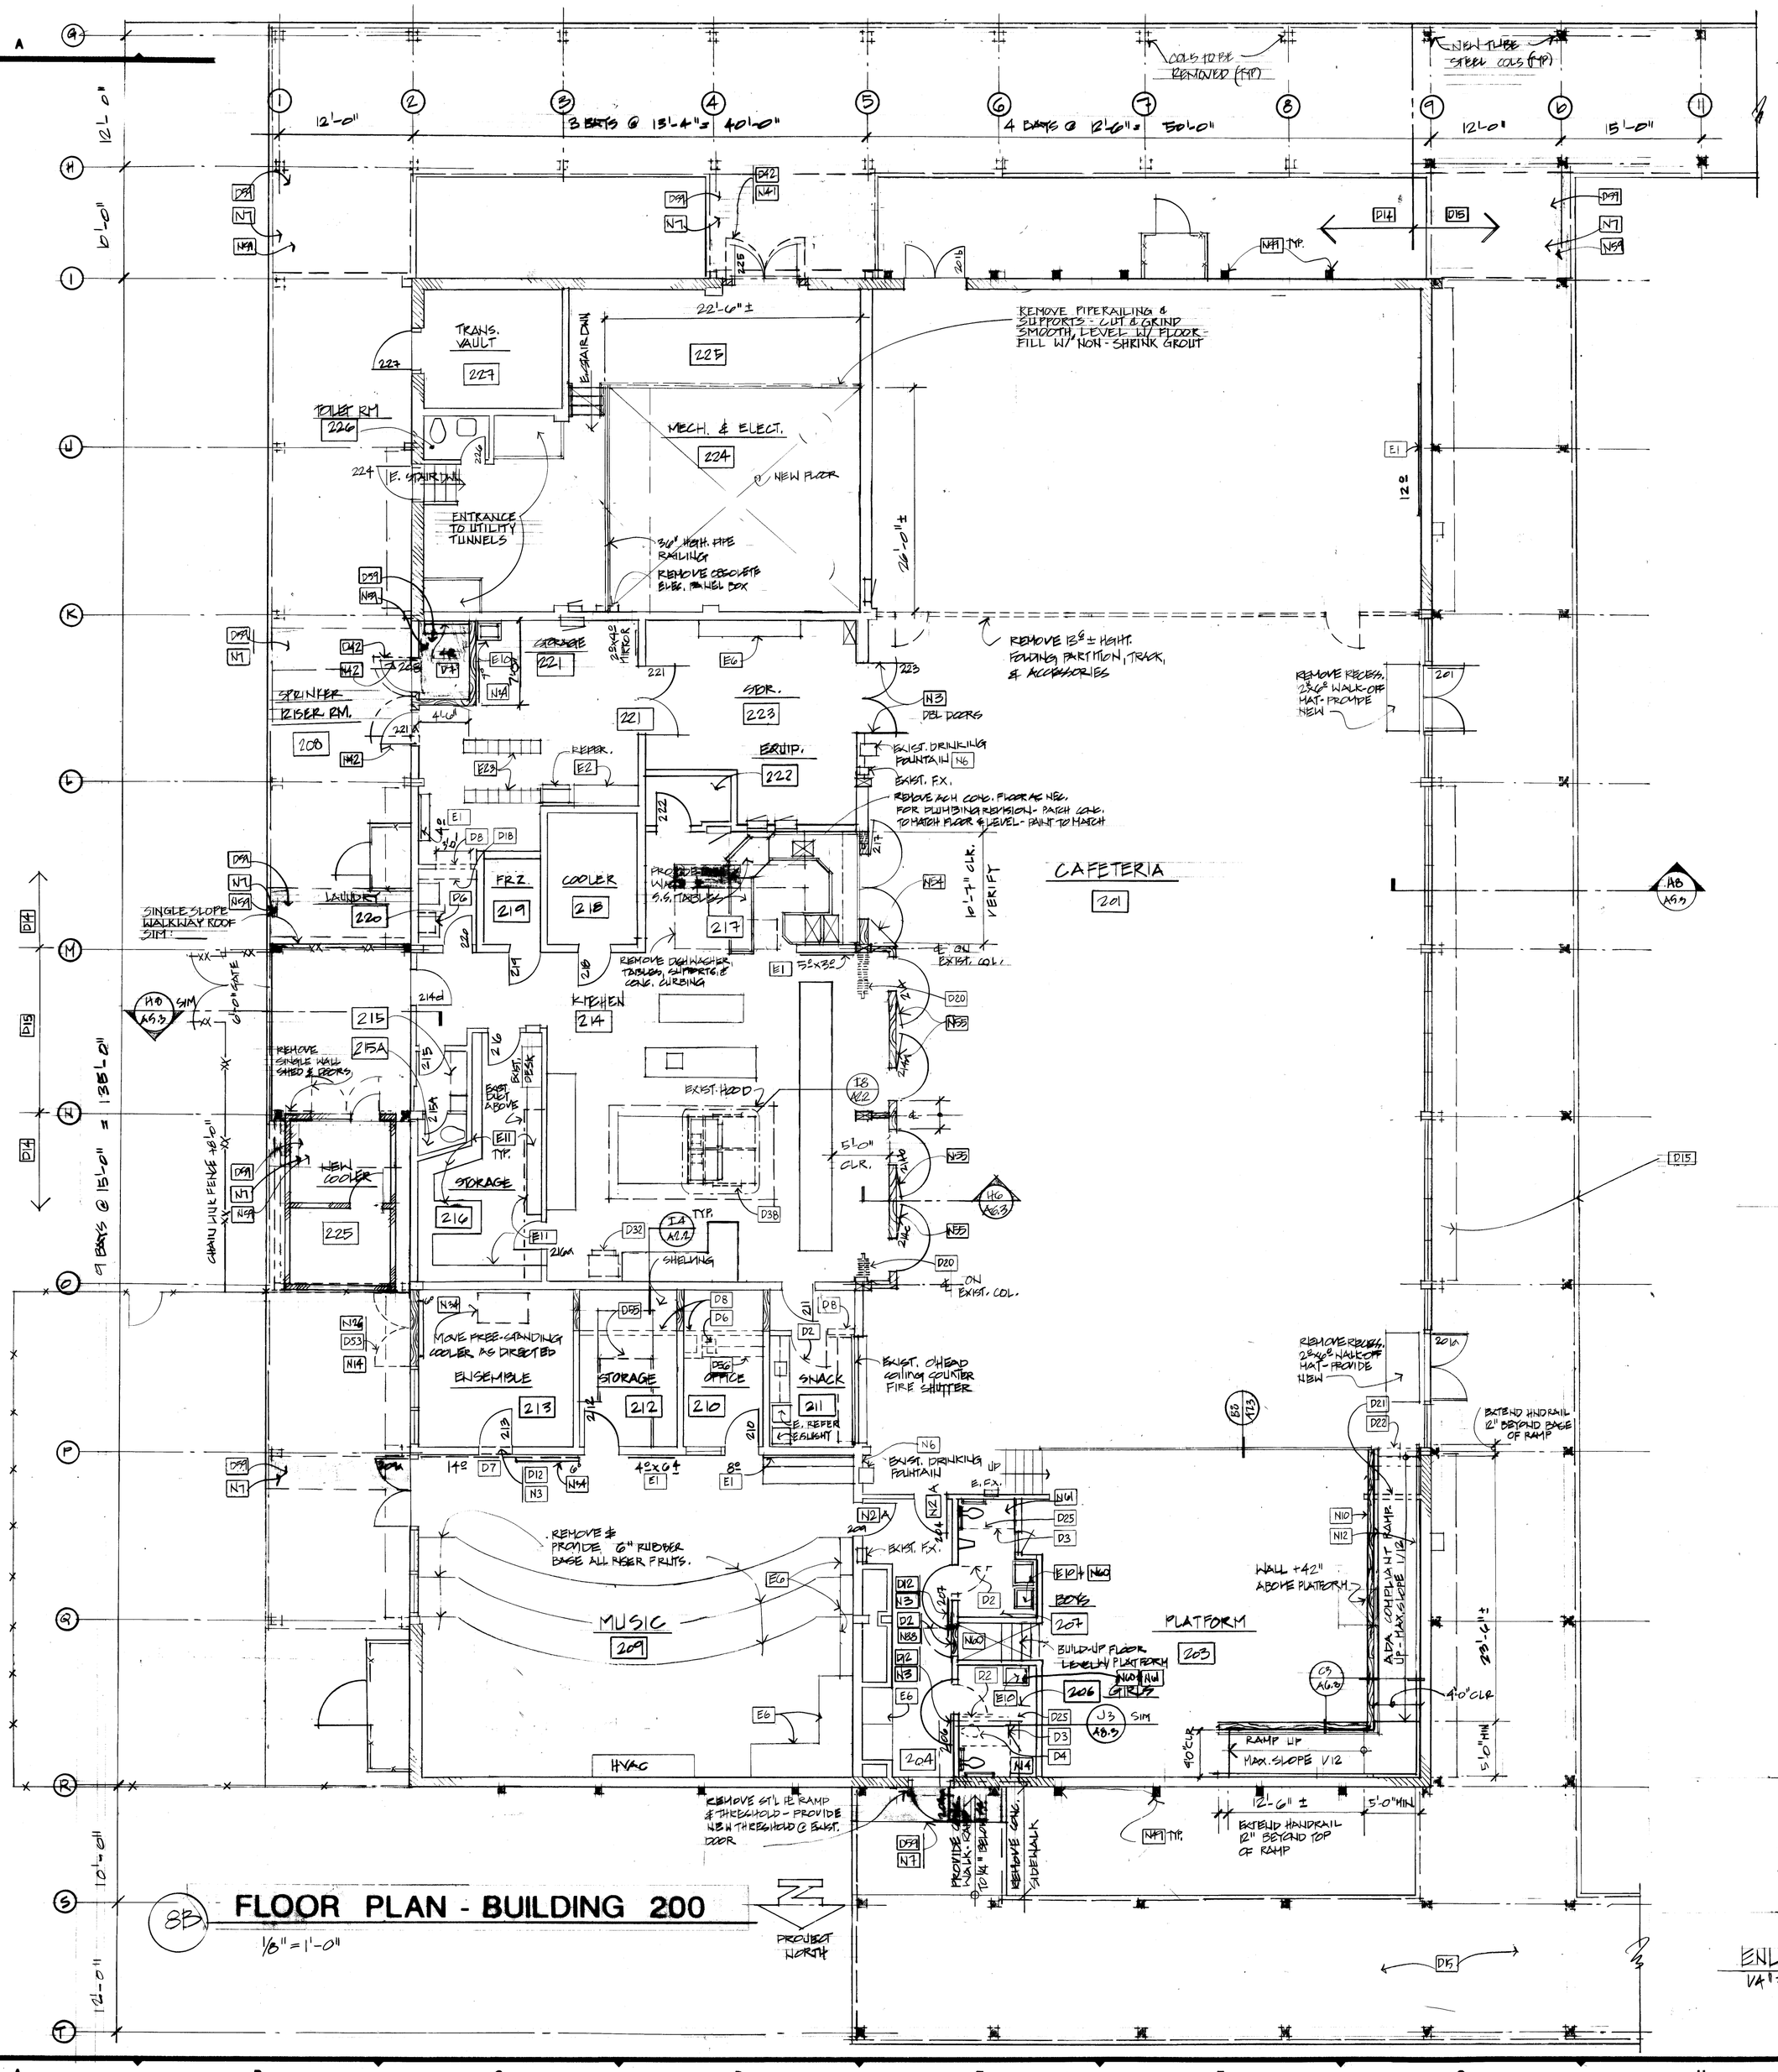

FLOOR PLAN - BUILDING 200

1/8" = 1'-0"

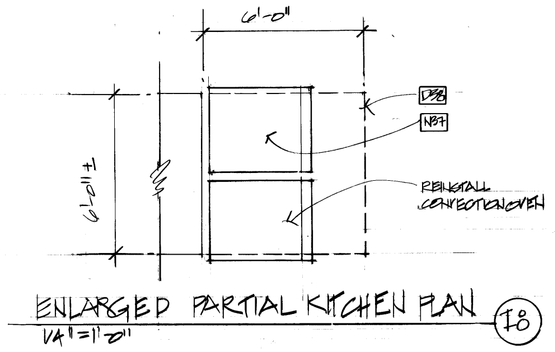

ENLARGED PARTIAL KITCHEN PLAN

1/4" = 1'-0"

NEW - TO BE PROVIDED:

- N3 _____ DOOR & HOLLOW METAL FRAME
- N6 CUP DISPENSER AT ADA HEIGHT - REF: J8/A8.2
- N26 GUTTER & DOWNSPOUTS
- N38 INFILL WITH 2 x 6 @ 16" O/C STUDS WITH 5/8" TYPE "X" GWB BOTH SIDES
- N42 SINGLE 3'-0" x 6'-8" HOLLOW METAL DOOR, HOLLOW METAL FRAMES & HARDWARE _____ INFILL PER TYPICAL EXTERIOR WALL ASSEMBLY - FLASH & SEAL TO MAKE WEATHER & WATER TIGHT - SEE ALTERNATE NO. 2 FOR MODIFICATION
- N54 DOORS WITH HARDWARE, MAGNETIC HOLD OPENS & AUTO CLOSURES
- N55 DOOR WITH HARDWARE, MAGNETIC HOLD OPENS & AUTO CLOSURES
- N59 4" THICK CONCRETE FLOOR SLAB WITH 10 X 10, 6/6 WWF - MAKE LEVEL WITH SURROUNDING FLOOR SURFACES - SLOPE TO FLOOR DRAINS WHERE APPLICABLE
- N60 INSULATE PIPING AT SINK PER ADA REQUIREMENTS
- N7 4" THICK CONCRETE SLAB AS SHOWN - SLOPE TO 1/4" BELOW BUILDING FINISH FLOOR AT DOOR OPENING - MAKE SMOOTH TRANSITION TO EXISTING
- N12 PIPE RAMP HANDRAIL BOTH SIDES - REF: J2/A4.3
- N10 2 x 4 STUDS AT 16" O/C WITH 5/8" TYPE "X" GWB - BOTH SIDES
- N37 38"W x 67 3/8" x 46 19/32" CONVECTION OVEN
- N41 DOUBLE 3'-0" x 6'-8" HOLLOW METAL DOORS, H.M. FRAMES & HARDWARE - INFILL PER TYPICAL EXTERIOR WALL ASSEMBLY - FLASH & SEAL TO MAKE WEATHER & WATER TIGHT - SEE ALTERNATE NO. 1 FOR MODIFICATION
- N49 TUBE STEEL COLUMNS PER STRUCTURAL
- N2A PROVIDE DOOR WITH HARDWARE - ATTACH SALVAGED SIGN, KICKPLATE AND DOOR CLOSERS

EXISTING TO REMAIN:

- E1 DISPLAY BOARD - 4' HEIGHT (U.N.O.) - WIDTH AS NOTED
- E2 36" HEIGHT CABINETS WITH DRAWERS OR DOORS AND COUNTER TOP
- E6 6' - 8' HEIGHT CABINETS
- E10 SINK - REF: PLUMBING PLANS FOR STATUS
- E11 WALL-MOUNTED SHELVES TO CEILING HEIGHT
- E23 METAL LOCKERS TO 6' - 8" HEIGHT

- D2A REMOVE DOOR - SALVAGE ROOM SIGN, KICKPLATE, AND CLOSER FOR REINSTALLATION

DEMOLITION NOTES:

- D2 REMOVE DOOR & FRAME
- D3 REMOVE TOILET PARTITIONS - TYPICAL THIS ROOM
- D4 REMOVE TOILET
- D6 REMOVE SINK
- D7 REMOVE & REINSTALL 4' HEIGHT (U.N.O.) DISPLAY BOARD - WIDTH, OR SIZE, AS NOTED
- D8 REMOVE 2 x 6 STUD WALL 5/8" GWB BOTH SIDES - EXTENT AS SHOWN
- D12 REMOVE STUD WALL TO RECEIVE DOOR & H.M. FRAME
- D14 REMOVE COVERED WALKWAY ROOF, BEAMS, POSTS & STEEL CONCRETE ANCHORS - CUT & GRIND PIPE SUPPORTS LEVEL WITH ADJACENT SIDEWALK - FILL WITH NON-SHRINK GROUT - REF: SHEET A1.1 FOR EXTENT
- D15 REMOVE COVERED WALKWAY ROOF, BEAMS, POSTS - STEEL CONCRETE ANCHORS TO REMAIN TO BE REUSED FOR NEW COVERED WALKWAY - REF: SHEET A1.1 FOR EXTENT
- D18 REMOVE _____ CASEWORK
- D20 REMOVE VINYL ACCORDION DOOR, TRACK & ACCESSORIES
- D25 REMOVE _____ ALL PAPER TOWEL DISPENSER & TOILET PAPER HOLDERS
- D42 REMOVE EXTERIOR DOORS, HARDWARE & FRAMES
- D53 REMOVE DOOR & FRAME
- D55 REMOVE CEILING HEIGHT WALL MOUNTED CABINETS WITH SHELVES
- D56 REMOVE 36" HIGH CABINETS WITH DOORS & DRAWERS & COUNTER TOP
- D59 SAW CUT & REMOVE CONCRETE SLAB - EXTENT AS REQUIRED
- D32 REMOVE & REINSTALL CONVECTION OVEN AT NEW LOCATION
- D36 REMOVE & SALVAGE (2) OVENS, (2) COOK BURNERS - REMOVE 4" ACM CONCRETE PLATFORM - SAW CUT CONCRETE - REMOVE TO BELOW FLOOR LEVEL - FLOAT CONCRETE FINISH TO MATCH FINISH & LEVEL OF ADJACENT SURFACES - PAINT, COLOR TO MATCH EXISTING
- D21 REMOVE FLOOR & SUPPORTS AT NEW RAMP
- D22 REMOVE WOOD STAIR & WING WALL

LEGEND

- BUSH. DEL WYTHE BRICK WALL - 11 1/2" THK.
- EXIST. FULL HGHT. 6" CMU WALL
- EXIST. 6'-8" HGHT. 6" CMU WALL W/ INFILL @ 16" O/C & 5/8" TYPE "X" GWB BOTH SIDES
- EXIST. CHAIN LINK FENCE, HGHT AS NOTED
- NEW 2x6 @ 16" O/C WALL W/ 5/8" TYPE "X" GWB BOTH SIDES
- NEW CHAIN LINK FENCE - HGHT. AS NOTED
- EXIST. TO BE REMOVED

ERICKSON McGOVERN PETERSON STORAASLI ARCHITECTS P. L. L. C.

120 131st STREET SOUTH
TACOMA, WA 98444
PHONE (206) 531-0206
FAX (206) 531-9197

322 E. WOODIN AVENUE
P. O. BOX 2329
CHELAN, WA 98816
PHONE (509) 682-4145
FAX (509) 682-5319

BLDNG 200 EXIST/DEMO/NEW PLAN

FORD MIDDLE SCHOOL MODERNIZATION

3828 REGISTERED ARCHITECT STEVEN F. STORAASLI STATE OF WASHINGTON

PROJECT REVISION

DRAWN BY r/v
DATE 9 DEC. 98

SHEET A2.2

OF

NORTH

NEW - TO BE PROVIDED:

- N1 (2) PIECE 1 1/4"ø GRAB BAR AT ADA HEIGHT - REF: KB/KB.3 REPLACE TOILET SEAT WITH ADA HEIGHT SEAT - THIS TOILET - REF: KB/A8.3
- N3 _____ DOOR & HOLLOW METAL FRAME
- N4 TOILET PARTITIONS & DOORS
- N6 CUP DISPENSER AT ADA HEIGHT - REF: KB/KB.3
- N7 4" THICK CONCRETE SLAB AS SHOWN - SLOPE TO 1/4" BELOW BUILDING FINISH FLOOR AT DOOR OPENING - MAKE SMOOTH TRANSITION TO EXISTING
- N8 WALK-OFF MAT - SIZE AS SHOWN
- N38 INFILL WITH 2 x 6 @ 16" O/C STUDS WITH 5/8" TYPE "X" GWB BOTH SIDES
- N50 EXTERIOR HOLLOW METAL DOOR WITH H.M. FRAME
- N2 A PROVIDE DOOR WITH HARDWARE - ATTACH SALVAGED SIGN, KICKPLATE AND DOOR CLOSERS

- D56 REMOVE 36" HIGH CABINETS WITH DOORS & DRAWERS & COUNTER TOP
- D59 SAW CUT & REMOVE CONCRETE SLAB - EXTENT AS REQUIRED
- D61 REMOVE EXTERIOR WALL TO RECEIVE NEW OPENING & FRAME
- D64 REMOVE MASONRY WALL TO RECEIVE NEW OPENING & FRAME
- D2 A REMOVE DOOR - SALVAGE ROOM SIGN, KICKPLATE, AND CLOSER FOR REINSTALLATION

- D15 REMOVE COVERED WALKWAY ROOF, BEAMS, POSTS - STEEL CONCRETE ANCHORS TO REMAIN TO BE REUSED FOR NEW COVERED WALKWAY - REF: SHEET A1.1 FOR EXTENT
- D18 REMOVE _____ CASEWORK
- D24 REMOVE C.T. / CONCRETE CURB PATCH TO FLUSH OUT LEVEL WITH ADJACENT FLOOR SURFACES
- D25 REMOVE _____ PAPER TOWEL DISPENSER & TOILET PAPER HOLDERS
- D26 REMOVE G.I. PIPE RACK
- D29 REMOVE STAINLESS STEEL HANDRAIL - CUT & GRIND SUPPORT POSTS LEVEL TO ADJACENT FLOOR SURFACE - FILL WITH NON-SHRINK GROUT
- D30 REMOVE 8' HEIGHT WIRE CAGE - CUT & GRIND SUPPORTS LEVEL WITH SURROUNDING FLOOR
- D34 REMOVE STUD WALL TO RECEIVE NEW OPENING

DEMOLITION NOTES:

- D2 REMOVE DOOR & FRAME
- D3 REMOVE TOILET PARTITIONS - TYPICAL THIS ROOM
- D4 REMOVE TOILET
- D5 REMOVE URINAL
- D7 REMOVE & REINSTALL 4' HEIGHT (U.N.O.) DISPLAY BOARD - WIDTH, OR SIZE, AS NOTED
- D8 REMOVE 2 x 6 STUD WALL 5/8" GWB BOTH SIDES - EXTENT AS SHOWN
- D11 REMOVE WALK-OFF MAT - REDUCER STRIP TO REMAIN
- D12 REMOVE STUD WALL TO RECEIVE DOOR & H.M. FRAME
- D14 REMOVE COVERED WALKWAY ROOF, BEAMS, POSTS & STEEL CONCRETE ANCHORS - CUT & GRIND PIPE SUPPORTS LEVEL WITH ADJACENT SIDEWALK - FILL WITH NON-SHRINK GROUT - REF: SHEET A1.1 FOR EXTENT


- E21 BELL
- E22 HVAC UNIT - REF: HVAC PLANS FOR STATUS
- E23 METAL LOCKERS TO 6' - 8" HEIGHT
- E25 MULTIPLE STATION HAND WASH & CLEAN-UP SINK - REF: PLUMBING PLANS FOR STATUS
- E35 MECHANICAL DUCT WORK
- E45 STAINLESS STEEL SHELF & MIRROR - SHELF WIDTH IS WIDTH OF MIRROR AS NOTED

FORD MIDDLE SCHOOL
BUILDING 300

A2.3

EXISTING TO REMAIN:

- E1 DISPLAY BOARD - 4' HEIGHT (U.N.O.) - WIDTH AS NOTED
- E2 36" HEIGHT CABINETS WITH DRAWERS OR DOORS AND COUNTER TOP
- E7 36" HEIGHT OPEN SHELF COUNTER TOP CABINETS WITH OPEN SHELVES ABOVE TO 7'-0"
- E10 SINK - REF: PLUMBING PLANS FOR STATUS
- E11 WALL-MOUNTED SHELVES TO CEILING HEIGHT
- E17 WALL-MOUNTED CLOCK
- E19 WALL-MOUNTED INTERCOM SPEAKER

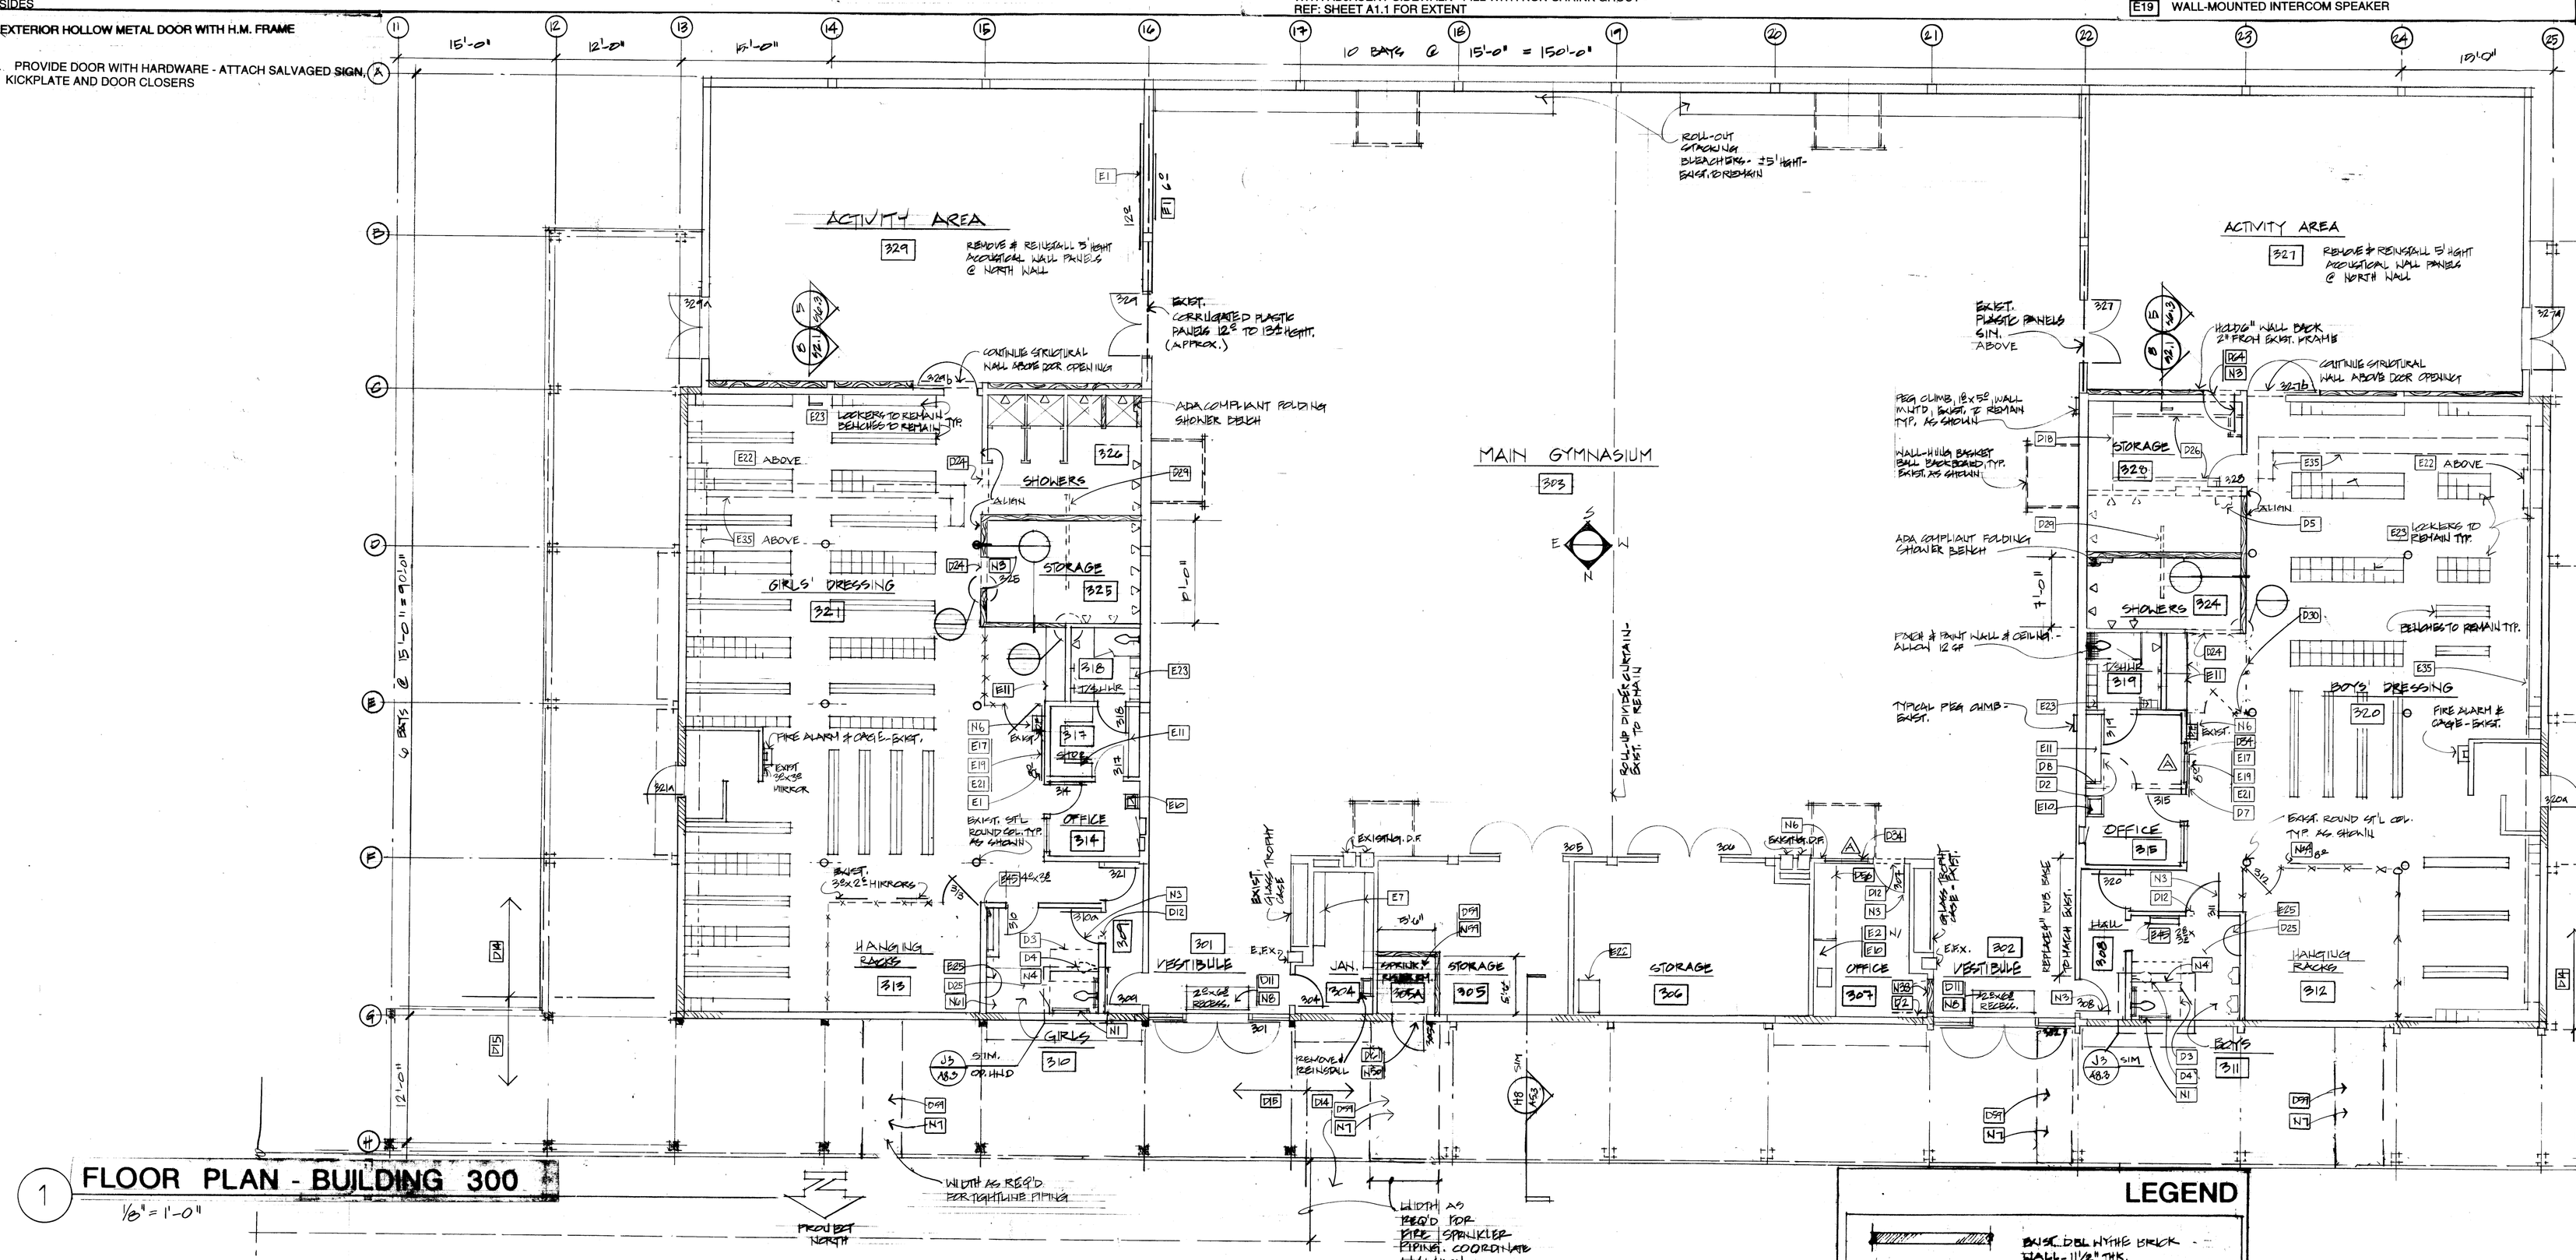

1 FLOOR PLAN - BUILDING 300
1/8" = 1'-0"

LEGEND

- BLOCK - DEMOLITION BRICK WALL - 11 1/2" THK.
- EXIST. - FULL HEIGHT, 6" CMU WALL
- EXIST. 6'-8" HIGH, 6" CMU WALL W/ 16"o/c @ 5/8" TYPE "X" GWB BOTH SIDES
- EXIST. CHAIN LINK FENCE, HEIGHT AS NOTED
- NEW STUD WALL 6"o/c WALL W/ 5/8" TYPE "X" GWB BOTH SIDES
- NEW CHAIN LINK FENCE - HEIGHT AS NOTED
- EXIST. TO BE REMOVED

ERICKSON McGOVERN PETERSON STORAASLI ARCHITECTS P. L. L. C.

120 131st STREET SOUTH
TACOMA, WA 98444
PHONE (206) 531-0206
FAX (206) 531-9197

322 E. WOODIN AVENUE
P. O. BOX 2329
CHELAN, WA 98816
PHONE (509) 682-4145
FAX (509) 682-5319

BLDNG 300 EXIST/DEMO/NEW PLAN

FORD MIDDLE SCHOOL MODERNIZATION

3828 REGISTERED ARCHITECT STEVEN J. STORAASLI STATE OF WASHINGTON

PROJECT 98017
REVISION


DRAWN BY rlr
DATE 9 DEC. 98


SHEET A2.3
OF

N59 4" THK. CONC. FLOOR SLAB W/ 10X10, 6/6 WWF. - MAKE LEVEL W/ SURROUNDING FLOOR SURFACES - SLOPE TO FLOOR DRAIN, WHERE APPLICABLE

NEW - TO BE PROVIDED:

- N1 (2) PIECE 1 1/4"ø GRAB BAR AT ADA HEIGHT - REF: K8/A8.3
- N2 REPLACE TOILET SEAT WITH ADA HEIGHT SEAT - THIS TOILET - REF: K5/A8.3
- N3 _____ DOOR & HOLLOW METAL FRAME - INFILL RELITE SPACE WITH 2 x 4 STUD WALLS @ 16" O/C & 5/8" TYPE "X" GWB - BOTH SIDES
- N4 _____ DOOR & HOLLOW METAL FRAME
- N5 TOILET PARTITIONS & DOORS
- N6 8' WIDE x 6' LONG WALK-OFF MAT TO FIT EXISTING REDUCER STRIP
- N7 CUP DISPENSER AT ADA HEIGHT - REF: K8/A8.3
- N16 4" THICK CONCRETE SLAB AS SHOWN - SLOPE TO 1/4" BELOW BUILDING FINISH FLOOR AT DOOR OPENING - MAKE SMOOTH TRANSITION TO EXISTING
- N21 CABINETS
- N27 DOUBLE 3'-0" EXTERIOR DOORS WITH H.M. FRAME & HARDWARE
- N28 GUTTER WITH EXISTING DOWNSPOUTS AT EXISTING LOCATIONS - TIE INTO EXISTING TIGHT LINE TO STORM SEWER - EXTEND EXISTING DOWNSPOUT TO NEW GUTTER
- N31 CANOPY WITH PRE-FINISHED METAL ROOFING AND TUBE STEEL STRUCTURE - REF: SHEET A1.2 FOR EXTENT
- N34 INFILL WITH 2 x 6 AT 16" O/C, R-19 BATT INSULATION, 5/8" TYPE "X" GWB AT INTERIOR & 5/8" T-111 ON INFILTRATION BARRIER AT EXTERIOR-FLASH, SEAL & MAKE WEATHER & WATER TIGHT - SEE ALTERNATE NO.2 FOR MODIFICATION
- N36 REINSTALL DISPLAY BOARD - LENGTH AS NOTED x 4'-0" - UNLESS NOTED OTHERWISE
- N40 8'-0"x 6'-0" WALK-OFF MAT WITH REDUCER STRIP
- N49 ½" BITUMINOUS EXPANSION JOINT TYPICAL BETWEEN NEW SIDEWALKS & EXISTING SIDEWALK/CONCRETE SLAB
- N58 TUBE STEEL COLUMNS PER STRUCTURAL
- CONCRETE FOOTING & FLOOR SLAB - MAKE SMOOTH TRANSITION & BE LEVEL WITH ADJACENT SLAB HEIGHT - PROVIDE VCT INFILL TO BRING LEVEL WITH ADJACENT FLOOR - FINISH

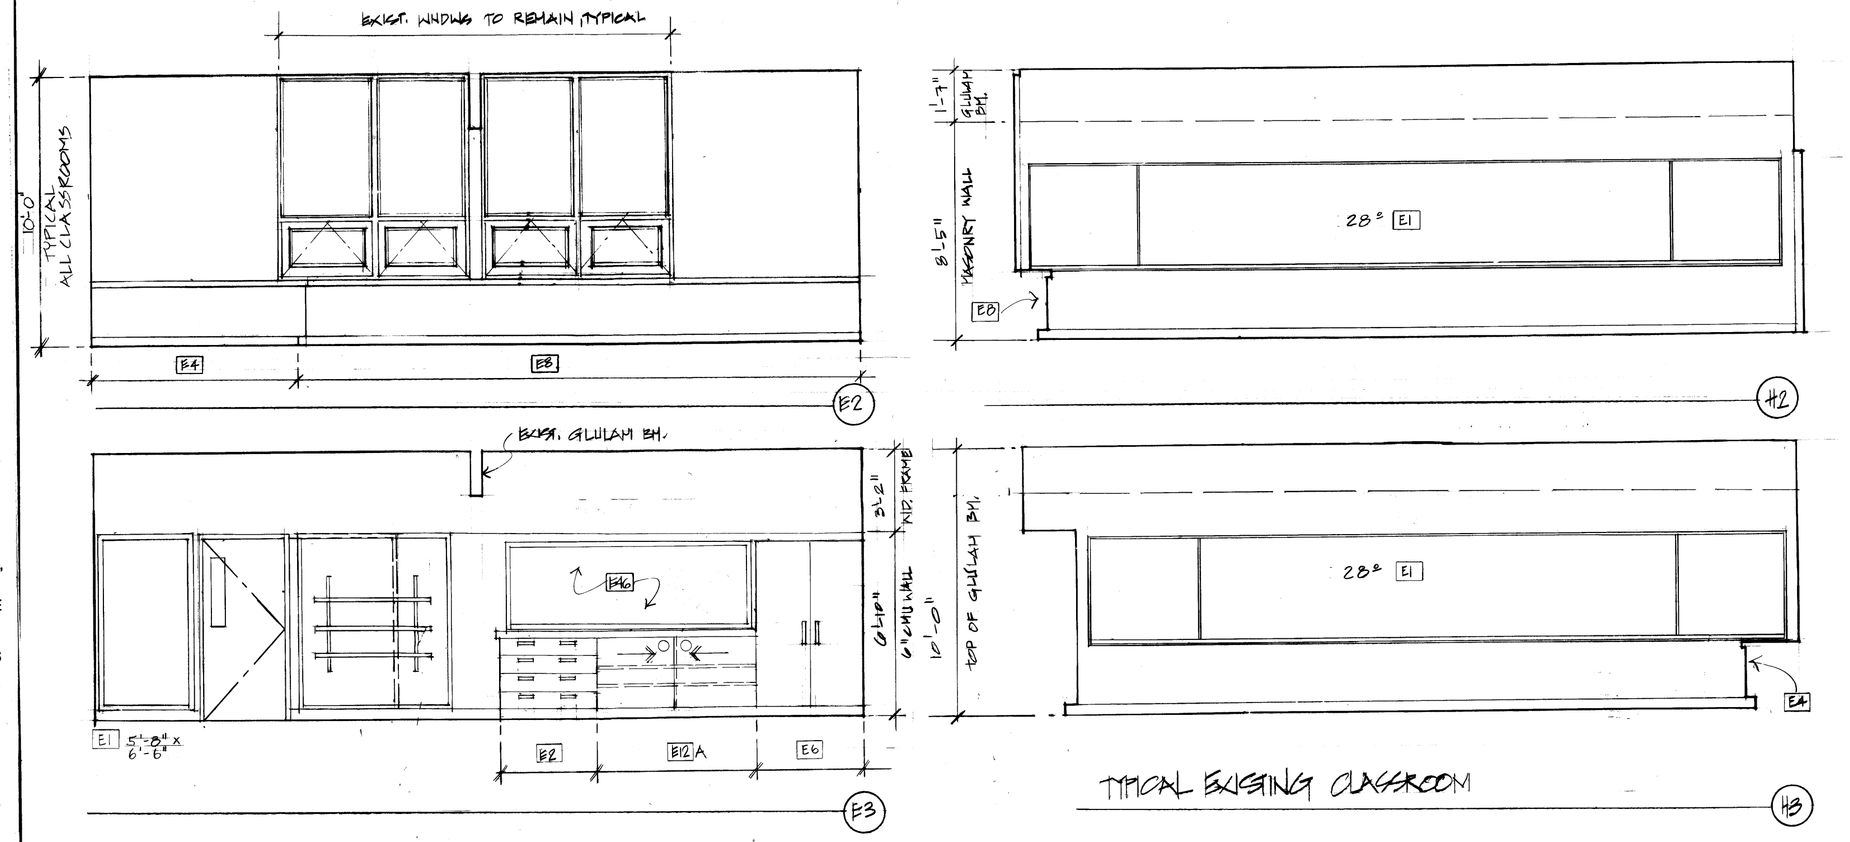

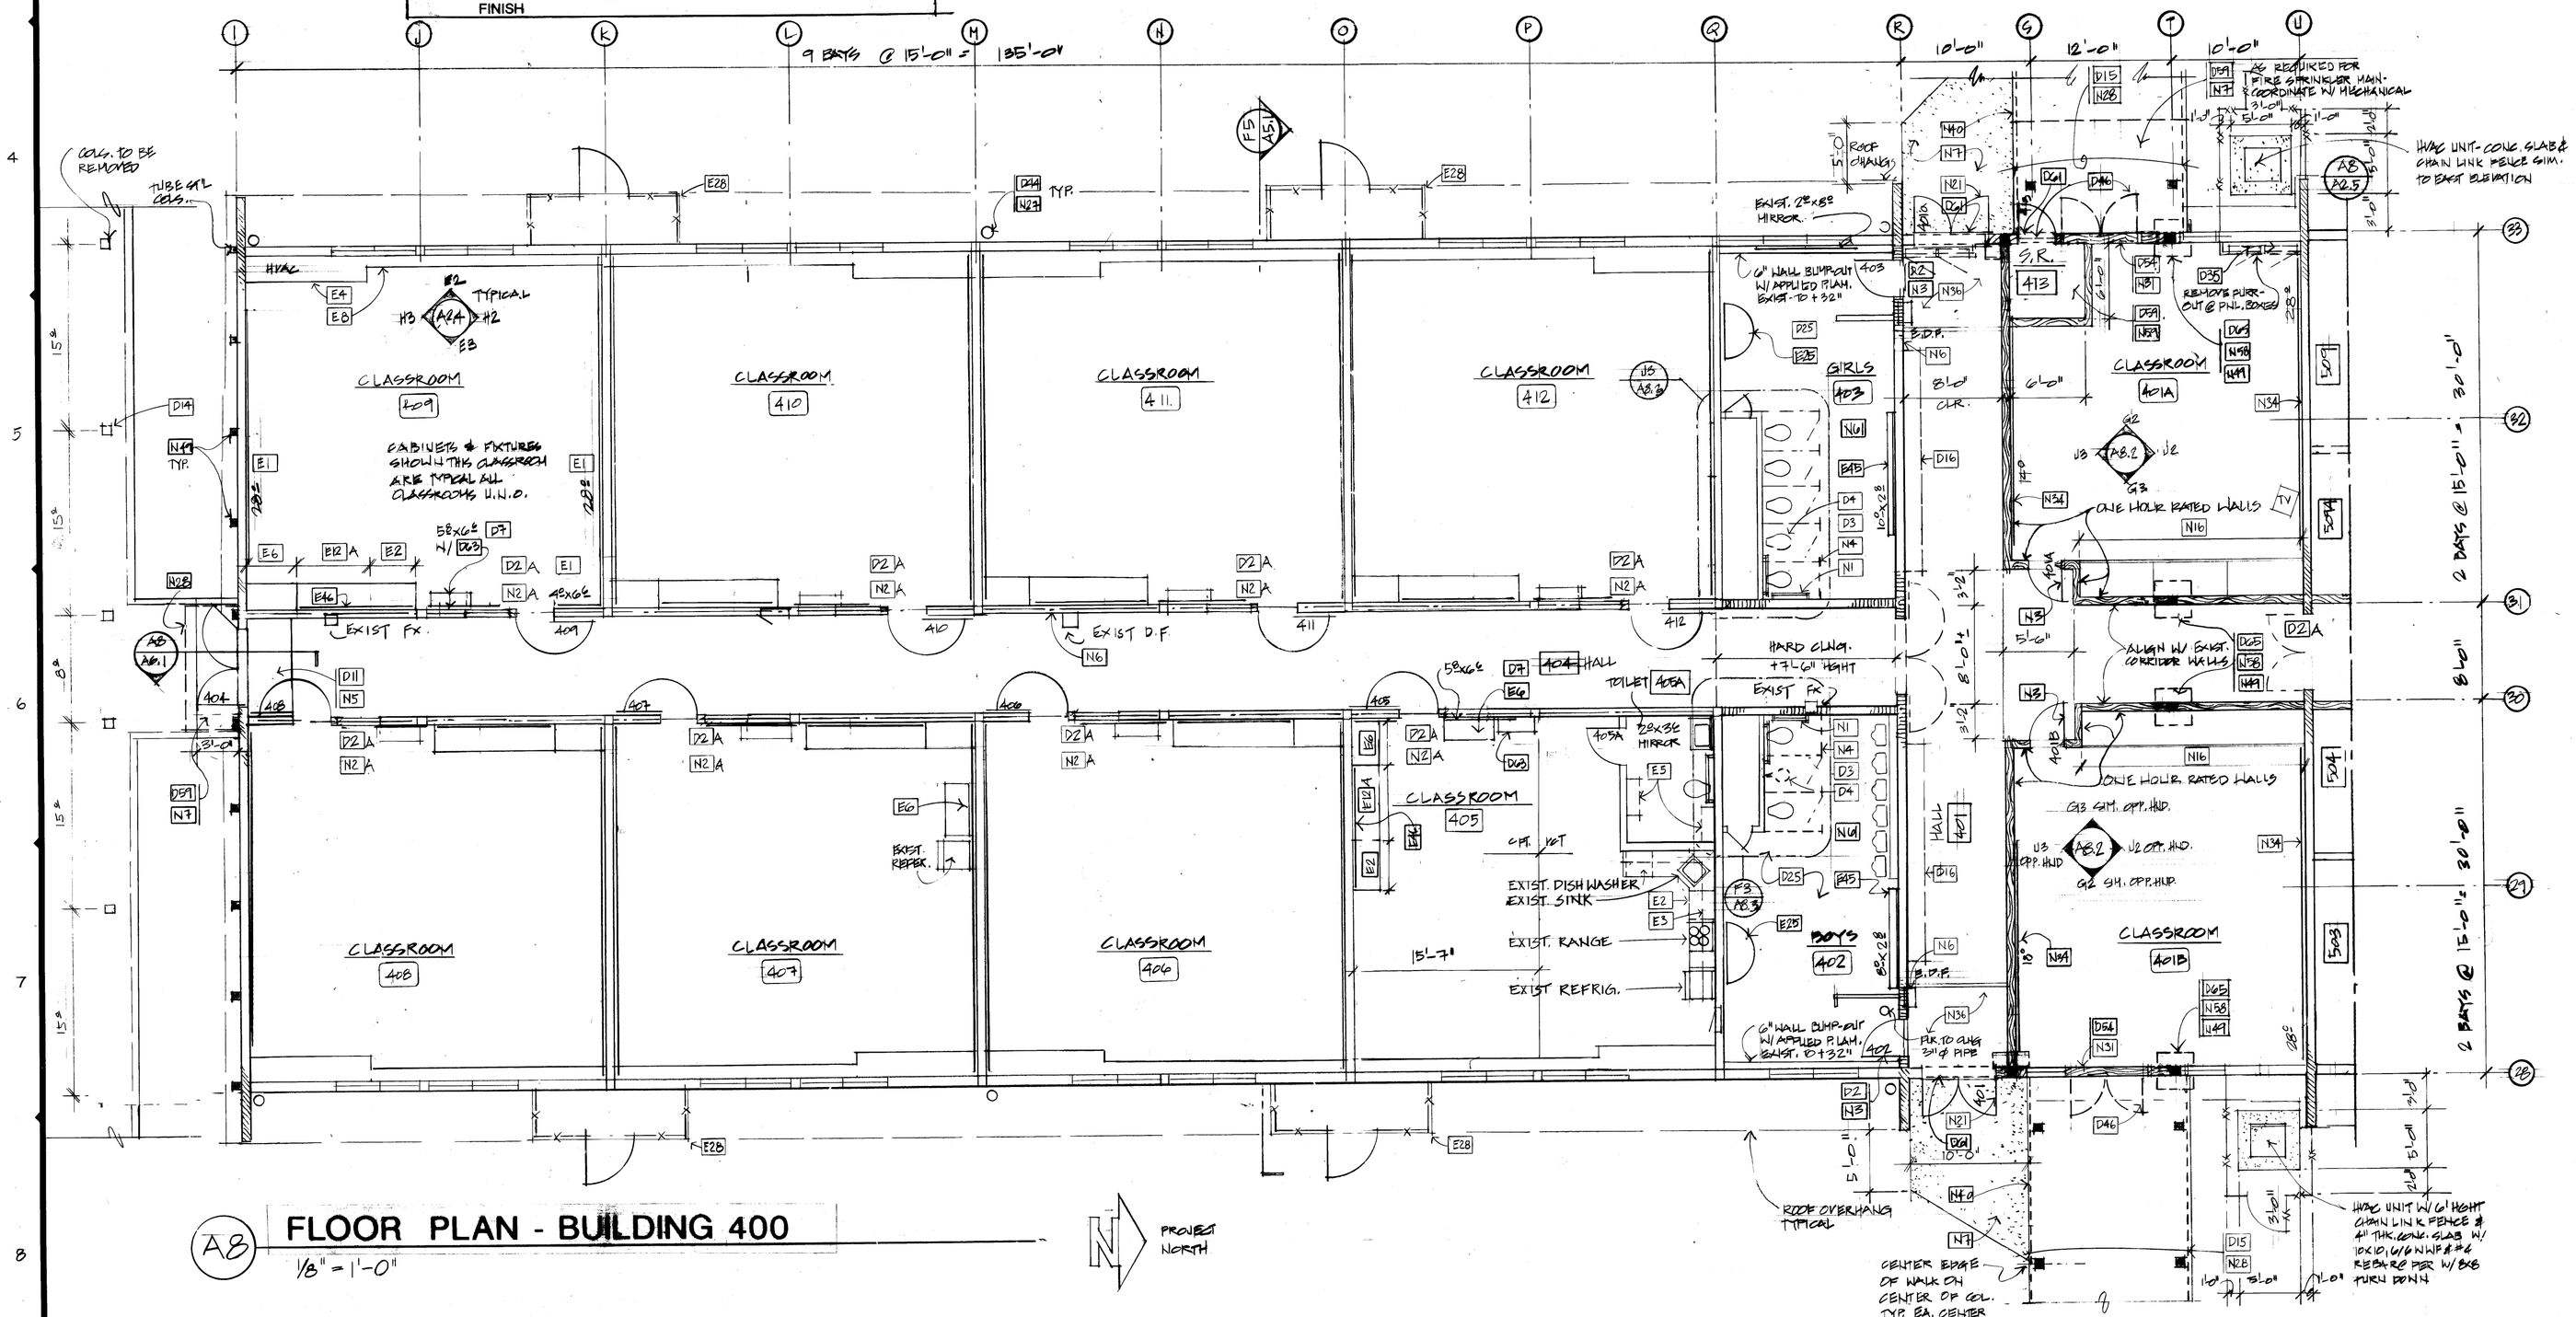

A8 FLOOR PLAN - BUILDING 400
1/8" = 1'-0"

PROJECT NORTH

FORD MIDDLE SCHOOL
BUILDING 400

A2.4

EXISTING TO REMAIN:


- E1 DISPLAY BOARD - 4' HEIGHT (U.N.O.) - WIDTH AS NOTED
- E2 36" HEIGHT CABINETS WITH DRAWERS OR DOORS AND COUNTER TOP
- E4 HVAC UNIT IN 30" CABINETS WITH COUNTER TOP
- E6 6' - 8' HEIGHT CABINETS
- E8 MECHANICAL DUCT WORK & GRILLES IN 30" HEIGHT CABINETS WITH COUNTER TOP - REF: HVAC PLANS FOR STATUS
- E12 A) FLAT FILES TO 36" HEIGHT WITH PEG BOARD SLIDING DOORS - PAINT PEG BOARD ACCENT COLOR
- E28 CHAIN-LINK ENCLOSURE OF HVAC COMPRESSOR(S) & SHUT-OFF(S)
- E45 STAINLESS STEEL SHELF & MIRROR - SHELF WIDTH IS WIDTH OF MIRROR AS NOTED
- E~~46~~ UPPER CABINETS - 24" HEIGHT
- E5 WALL-MOUNTED BOOKSHELVES
- E26 MULTIPLE STATION HAND WASH & CLEAN-UP SINK - REF: PLUMBING PLANS FOR STATUS
- E46 9'-0" x 3'-6" PEG BOARD DISPLAY BOARD - PAINT BOARD SAME COLOR AS PEG BOARD CABINET FRONT (E12A)

DEMOLITION NOTES:

- D1 REMOVE GLAZING, DOOR & WOOD FRAMES
- D2 REMOVE DOOR & FRAME
- D3 REMOVE TOILET PARTITIONS - TYPICAL THIS ROOM
- D4 REMOVE TOILET
- D7 REMOVE & REINSTALL 4' HEIGHT (U.N.O.) DISPLAY BOARD - WIDTH, OR SIZE, AS NOTED
- D11 REMOVE WALK-OFF MAT - REDUCER STRIP TO REMAIN
- D14 REMOVE COVERED WALKWAY ROOF, BEAMS, POSTS & STEEL CONCRETE ANCHORS - CUT & GRIND PIPE SUPPORTS LEVEL WITH ADJACENT SIDEWALK - FILL WITH NON-SHRINK GROUT - REF: SHEET A1.1 FOR EXTENT
- D15 REMOVE COVERED WALKWAY ROOF, BEAMS, POSTS - STEEL CONCRETE ANCHORS TO REMAIN TO BE REUSED FOR NEW COVERED WALKWAY - REF: SHEET A1.1 FOR EXTENT
- D16 REMOVE LOCKERS AND 4" CONC. CURB BELOW - REMOVE TO BELOW FLR. LEVEL - PROVIDE CONC. TO EXIST. LEVEL - MAKE SMOOTH TRANSITION
- D25 REMOVE & REINSTALL PAPER TOWEL DISPENSER & TOILET PAPER HOLDERS AT ADA HEIGHT - REF: J8/A8.2
- D46 REMOVE DOORS & WINDOWS
- D54 REMOVE WINDOW & FRAME
- D59 SAW CUT & REMOVE CONCRETE SLAB - EXTENT AS REQUIRED
- D61 REMOVE EXTERIOR WALL TO RECEIVE NEW OPENING & FRAME
- D63 REMOVE & REINSTALL WALL-MOUNTED ADJUSTABLE BOOK SHELVING
- D65 DEMO CONCRETE SLAB & EXCAVATE TO REQUIRED SIZE & DEPTH FOR CONCRETE FOOTING - REF: STRUCTURAL & MECHANICAL
- D35 REMOVE ELECTRICAL PANEL BOXES - REVISE PER ELECTRICAL

LEGEND

- BUSH. DBL WYTHE BRICK WALL - 11½" THK.
- EXIST. FULL HGHT. 6" CMU WALL
- EXIST. 6'-8" HGHT. 6" CMU WALL W/ STUD WORK & 5/8" TYPE 'X' GWB BOTH SIDES
- EXIST. CHAIN LINK FENCE, HGHT AS NOTED
- NEW 2x6@16" O/C WALL W/ 5/8" TYPE 'X' GWB BOTH SIDES
- NEW CHAIN LINK FENCE-HGHT. AS NOTED
- EXIST. TO BE REMOVED

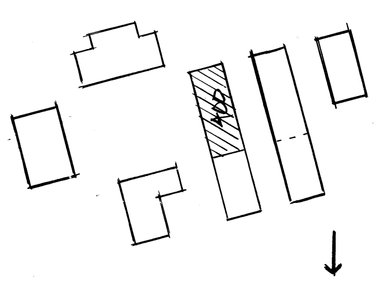

ERICKSON McGOVERN PETERSON STORAASLI ARCHITECTS P. L. L. C.

120 131st STREET SOUTH
TACOMA, WA 98444
PHONE (206) 531-0206
FAX (206) 531-9197

322 E. WOODIN AVENUE
P. O. BOX 2329
CHELAN, WA 98816
PHONE (509) 682-4145
FAX (509) 682-5319

BLDNG 400 EXIST/DEMO/NEW PLAN


FORD MIDDLE SCHOOL MODERNIZATION

3828 REGISTERED ARCHITECT STEVEN Y. STORAASLI STATE OF WASHINGTON


PROJECT 98017
REVISION

DRAWN BY rlr
DATE 9 · 28 · 98


SHEET A2.4
OF

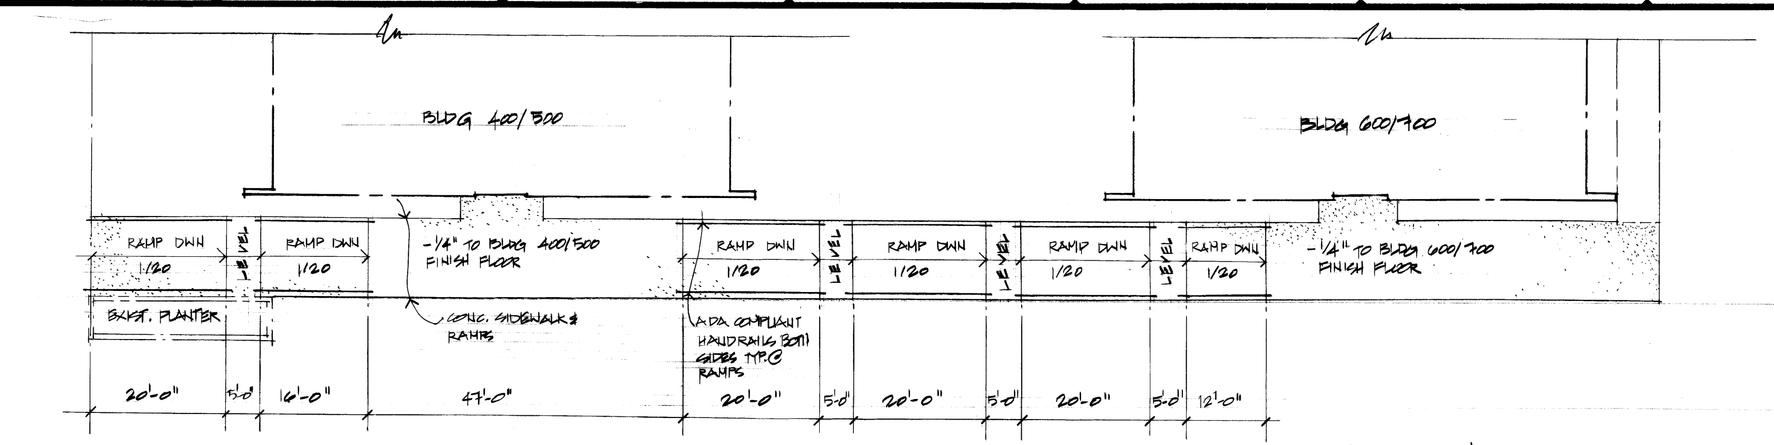

RAMPS PLAN
1/16"=1'-0" H2

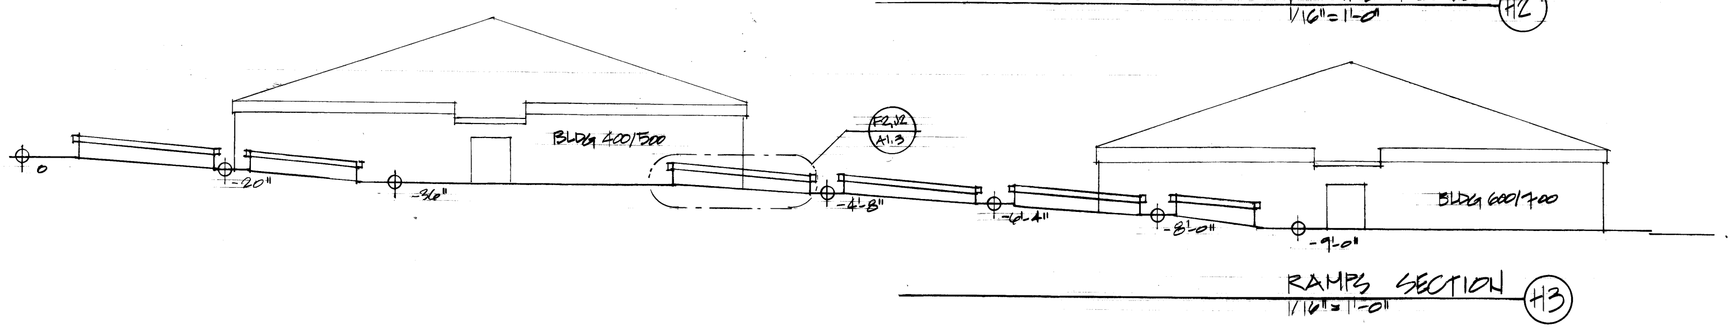

RAMPS SECTION
1/16"=1'-0" H3

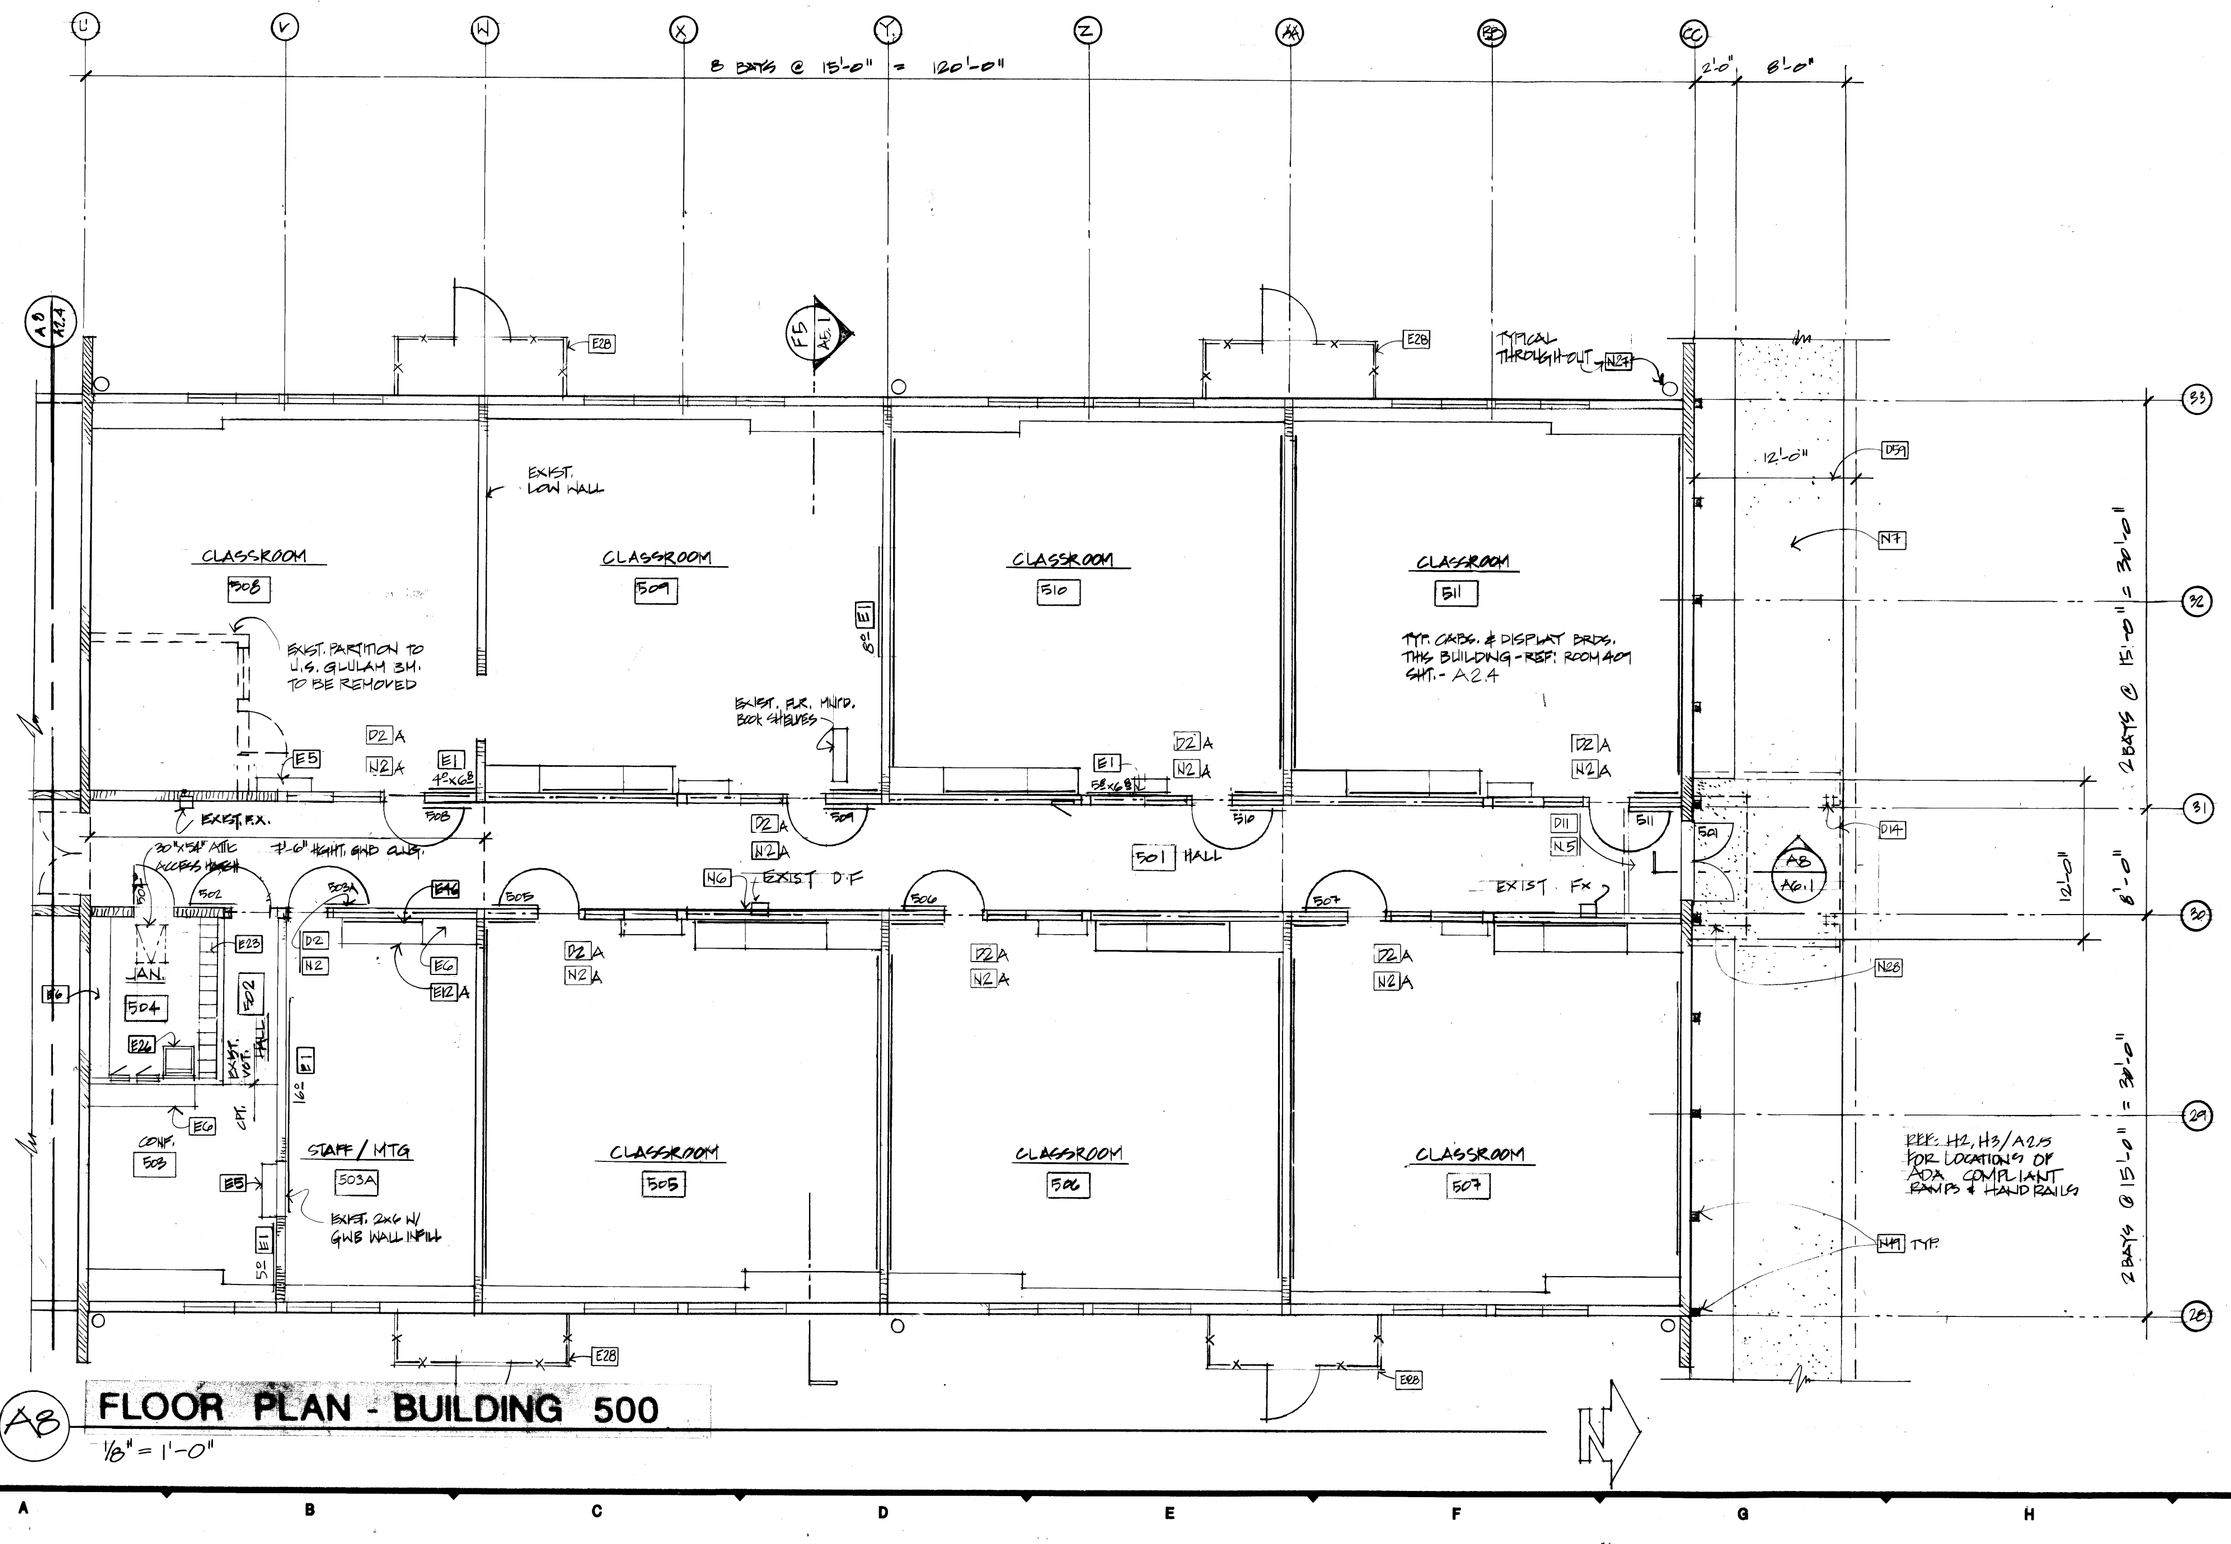

A8 FLOOR PLAN - BUILDING 500
1/8" = 1'-0"

LEGEND

- BLDG. REINFORCED BRICK WALL - 11 1/2" THK.
- EXIST. FULL HGHT. C.M.U. WALL
- EXIST. 6'-8" HGHT. C.M.U. WALL W/ 2x4 @ 16" O.C. STUD WALL & 5/8" TYPE 'X' GWB BOTH SIDES
- EXIST. CHAIN LINK FENCE, HGHT AS NOTED
- NEW 2x4 @ 16" O.C. WALL W/ 5/8" TYPE 'X' GWB BOTH SIDES
- NEW CHAIN LINK FENCE - HGHT. AS NOTED
- EXIST. TO BE REMOVED

FORD MIDDLE SCHOOL
BUILDING 500

A2.5

EXISTING TO REMAIN:

- E1 DISPLAY BOARD - 4' HEIGHT (U.N.O.) - WIDTH AS NOTED
- E5 WALL-MOUNTED BOOKSHELVES
- E6 6' - 8' HEIGHT CABINETS
- E12 A) FLAT FILES TO 36" HEIGHT WITH PEG BOARD SLIDING DOORS - PAINT PEG BOARD ACCENT COLOR
- E23 METAL LOCKERS TO 6' - 8" HEIGHT
- E26 JANITOR SINK - REF: PLUMBING PLANS FOR STATUS
- E28 CHAIN-LINK ENCLOSURE OF HVAC COMPRESSOR(S) & SHUT-OFF(S)
- E46 9'-0" x 3'-6" PEG BOARD DISPLAY BOARD - PAINT BOARD SAME COLOR AS PEG BOARD CABINET FRONT (E12A)

DEMOLITION NOTES:

- D1 REMOVE GLAZING, DOOR & WOOD FRAMES
- D2 REMOVE DOOR & FRAME
- D11 REMOVE WALK-OFF MAT - REDUCER STRIP TO REMAIN
- D14 REMOVE COVERED WALKWAY ROOF, BEAMS, POSTS & STEEL CONCRETE ANCHORS - CUT & GRIND PIPE SUPPORTS LEVEL WITH ADJACENT SIDEWALK - FILL WITH NON-SHRINK GROUT - REF: SHEET A1.1 FOR EXTENT
- D59 SAW CUT & REMOVE CONCRETE SLAB - EXTENT AS REQUIRED

NEW - TO BE PROVIDED:

- N2 _____ DOOR & HOLLOW METAL FRAME - INFILL RELITE SPACE WITH 2 x 4 STUD WALLS @ 16" O/C & 5/8" TYPE "X" GWB - BOTH SIDES CLASSROOM SIDE
- N5 8' WIDE x 6' LONG WALK-OFF MAT TO FIT EXISTING REDUCER STRIP
- N6 CUP DISPENSER AT ADA HEIGHT - REF: K8/A6.3
- N7 4" THICK CONCRETE SLAB AS SHOWN - SLOPE TO 1/4" BELOW BUILDING FINISH FLOOR AT DOOR OPENING - MAKE SMOOTH TRANSITION TO EXISTING
- N27 GUTTER WITH EXISTING DOWNSPOUTS AT EXISTING LOCATIONS - TIE INTO EXISTING TIGHT LINE TO STORM SEWER - EXTEND EXISTING DOWNSPOUT TO NEW GUTTER
- N28 CANOPY WITH PRE-FINISHED METAL ROOFING AND TUBE STEEL STRUCTURE - REF: SHEET A1.2 FOR EXTENT
- N49 TUBE STEEL COLUMNS PER STRUCTURAL

ERICKSON McGOVERN PETERSON STORAASLI ARCHITECTS P. L. L. C.


120 131st STREET SOUTH
TACOMA, WA 98444
PHONE (206) 531-0206
FAX (206) 531-9197

322 E. WOODIN AVENUE
P. O. BOX 2329
CHELAN, WA 98816
PHONE (509) 682-4145
FAX (509) 682-5319

BLDNG 500
EXIST/DEMO/NEW PLAN

FORD MIDDLE SCHOOL
MODERNIZATION

3828 REGISTERED ARCHITECT STEVEN J. STORAASLI STATE OF WASHINGTON

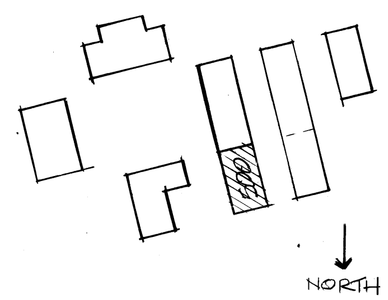

PROJECT REVISION


DRAWN BY rlr
DATE 7 DEC. '98


SHEET
A2.5
OF

EXISTING SHOP EQUIPMENT SHEDULE

1	MOVEABLE MTD TOP WORK BENCH	
2	POWER HNTD. ON CABINET	
3	DRILL PRESS HNTD ON CABINET	
4	FREE-STANDING WD. CABINET	
5		GT'L FLAMMABLE MT'LS LOCKER
6		GT'L CABINET
7		JIG SAW
8		TABLE SAW
9		JOINTER
10		BAND SAW
11		COMBO DISC/BELT SANDER
12		BELT SANDER
13		DISC SANDER
14		LATHE
15		DRILL PRESS
16	GRINDER HNTD. ON WOOD POST	
17	16" PEG BRD. MNTD. ON WALL - PAINT	
18	STAINLESS ST'L. COUNTERTOP W/ 4" BACK SPLASH	
19		
20		


SHOP EQUIPMENT TO BE RELOCATED BY OWNER

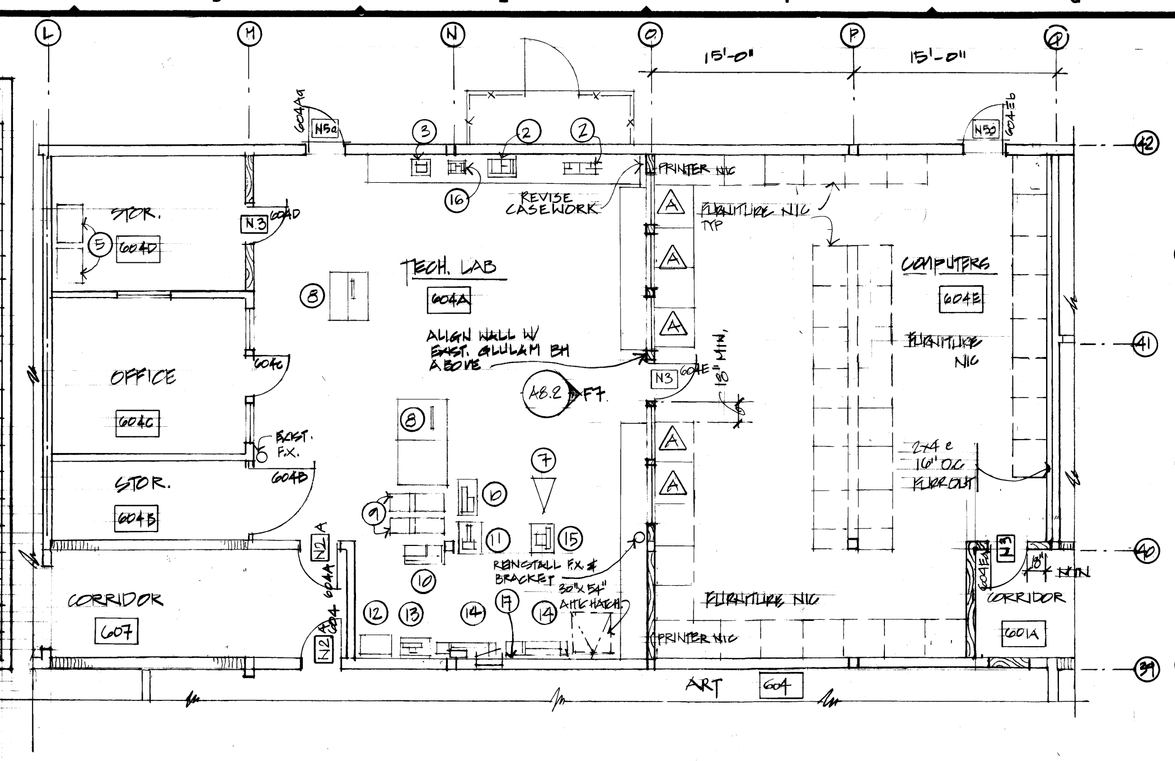


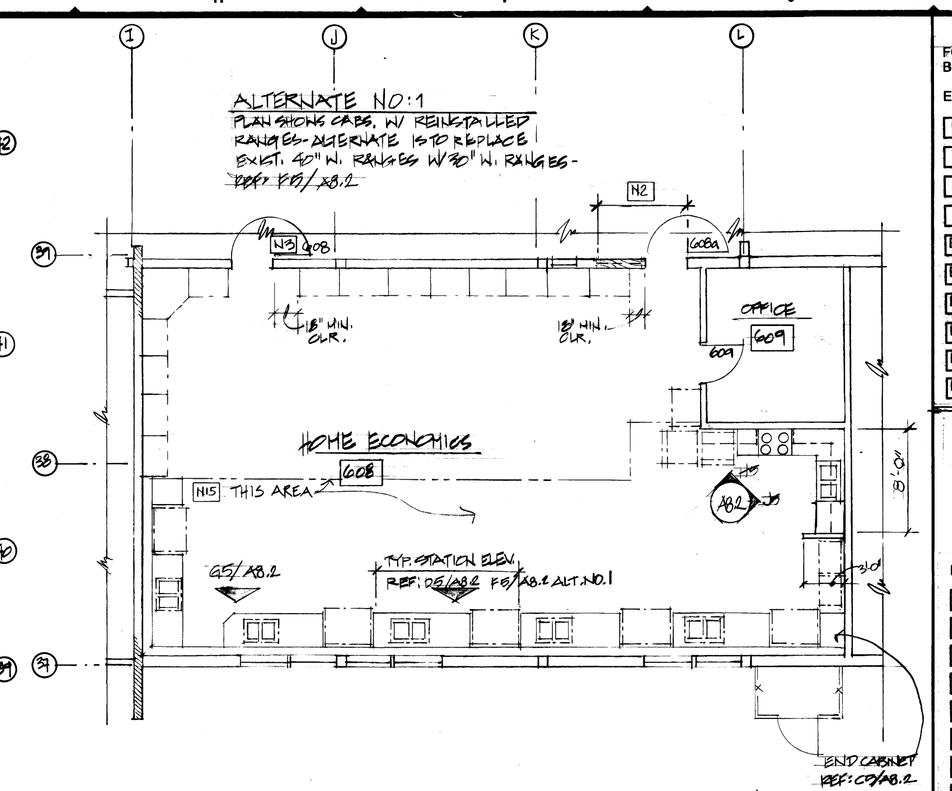

D3 SHOP/COMPUTER RM. - NEW PLAN
1/8" = 1'-0"

H3 HOME ECONOMICS - NEW PLAN
1/8" = 1'-0"

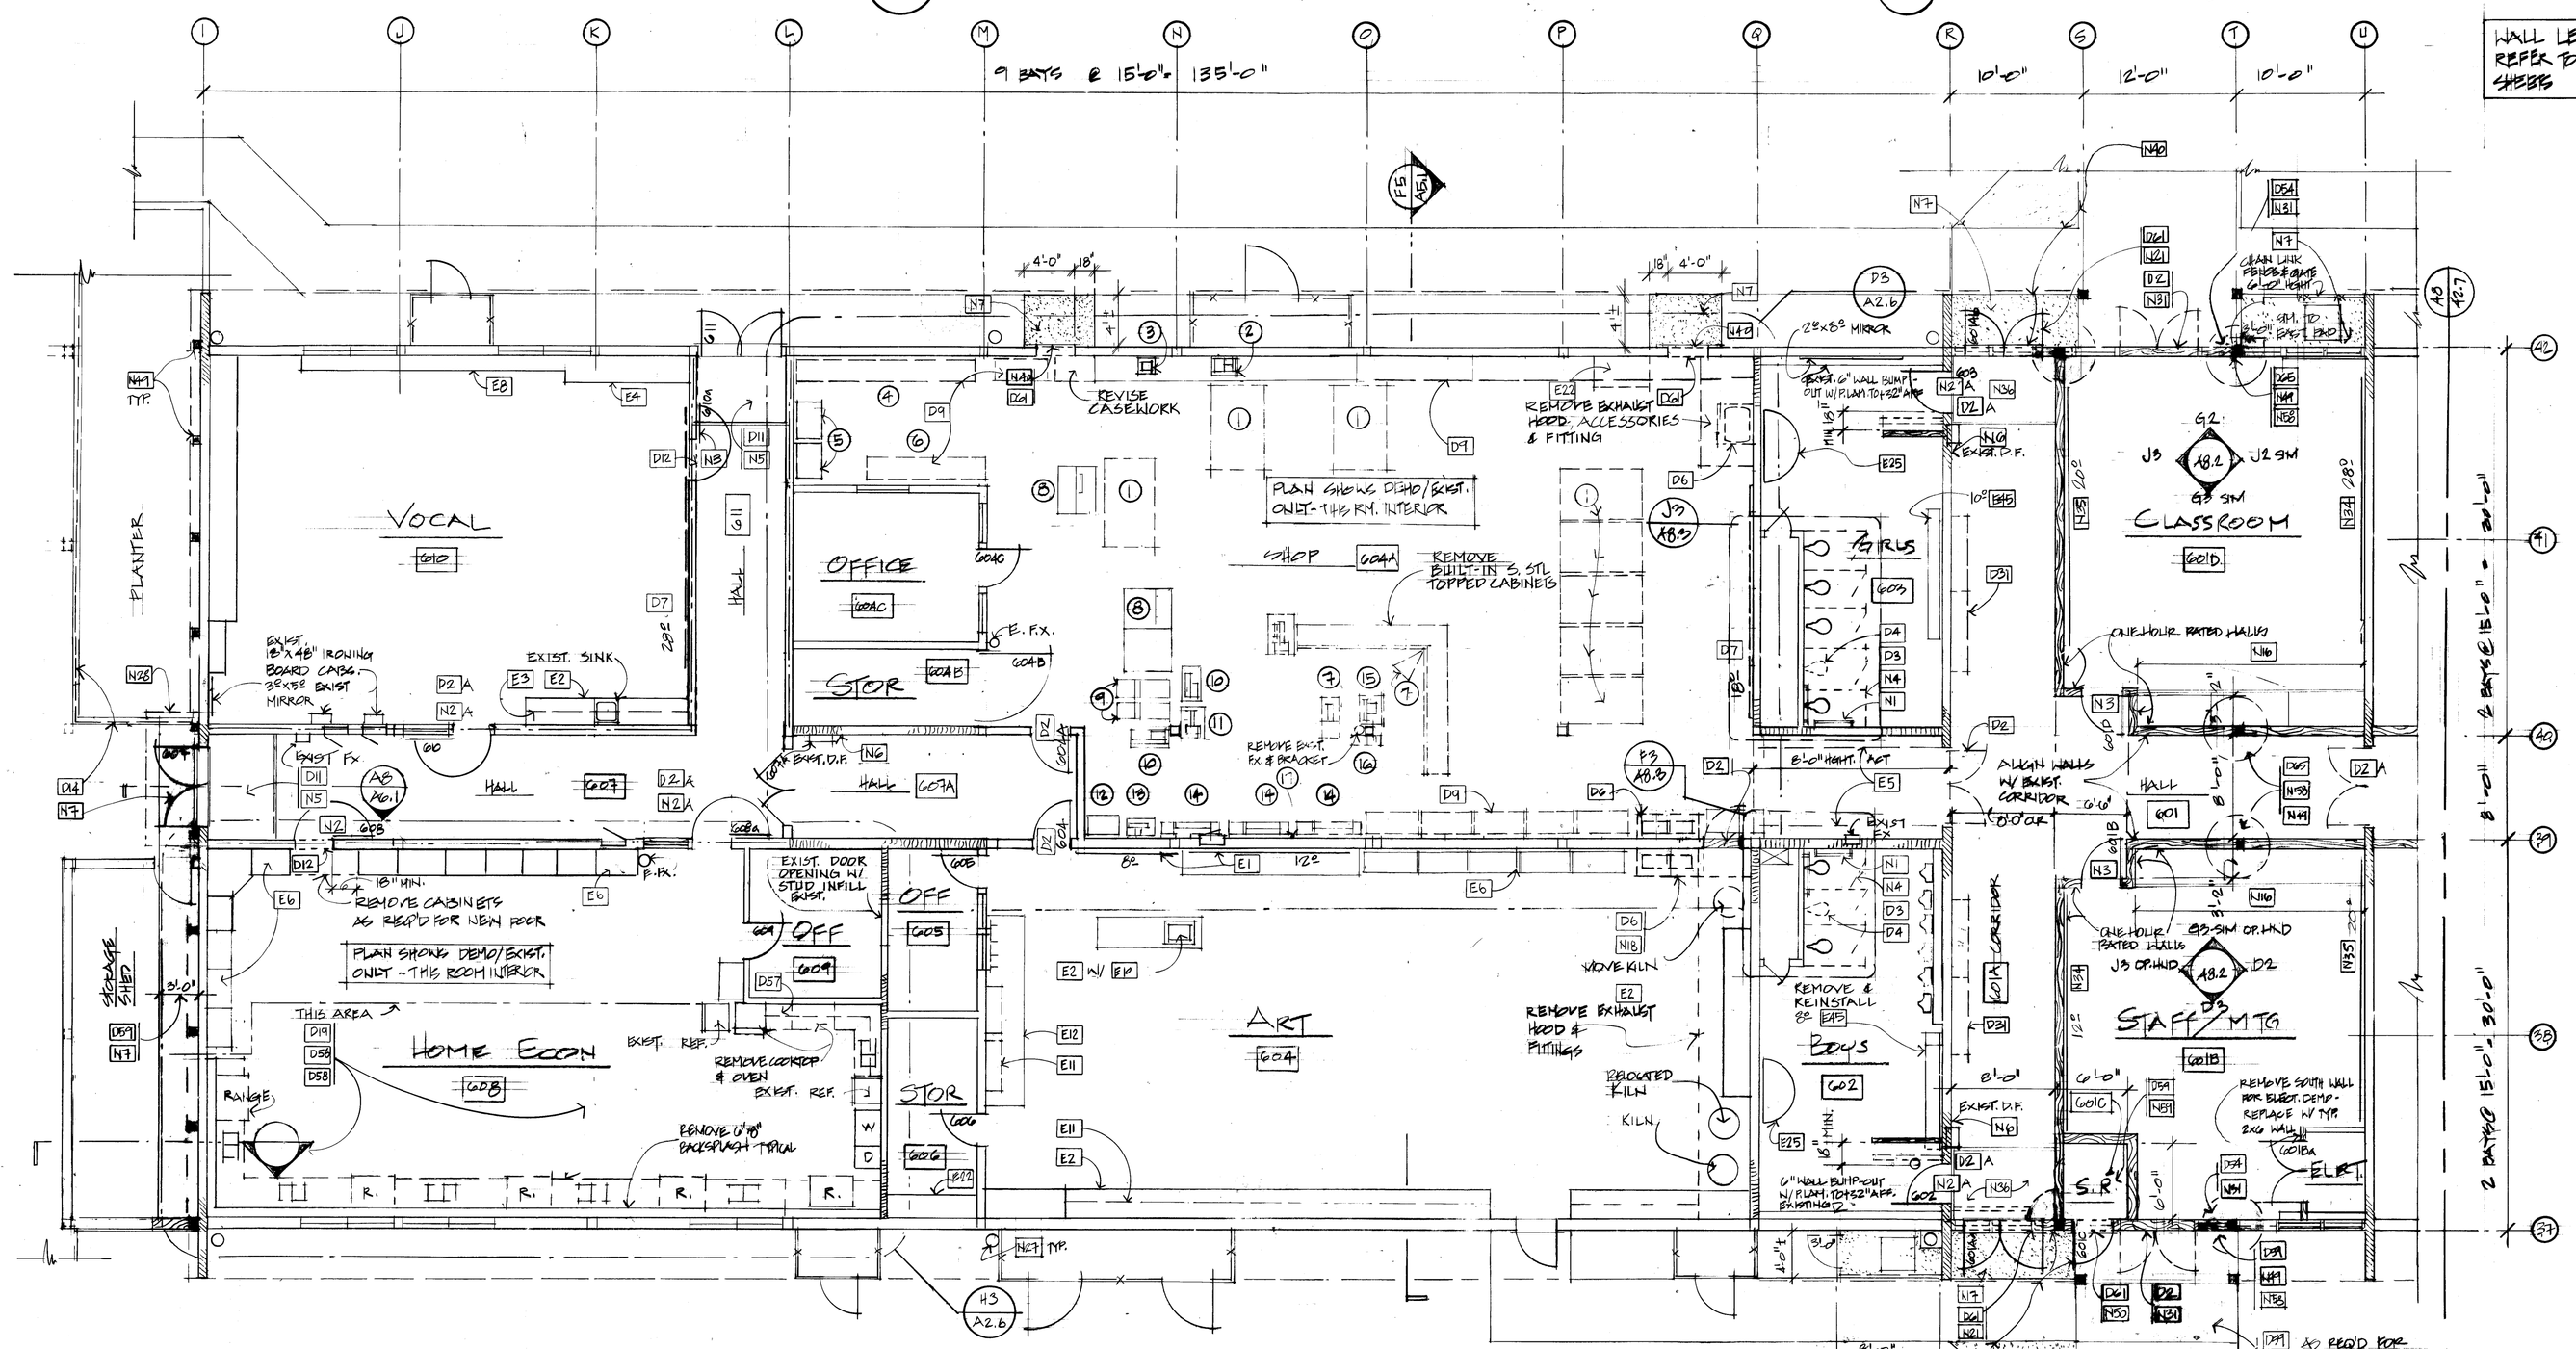
9 BAYS @ 15'-0" = 135'-0"
VOCAL
606E
OFFICE
606C
STOR
606B
HOME ECON
606B
ART
604
SHOP
604A
CLASSROOM
601D
STAFF MTG.
601B
Boys
602
Girls
603
ELEC.
601A
STOR.
606G
OFF
605
OFF
609
HALL
607A
HALL
601
CORRIDOR
601
REVISE CASEWORK
REMOVE EXHAUST HOOD, ACCESSORIES & FITTINGS
PLAN SHOWS DEMO/EXIST. CNUT - THIS RM. INTERIOR
REMOVE BUILT-IN S. STL TOPPED CABINETS
REMOVE EXHAUST HOOD & FITTINGS
RELOCATED KILN
KILN
VOKE KILN
REMOVE SOME WALL FOR ELECT. COMP. - REPLACE W/ MTL 2x6 WALL
ONE HOUR RATED WALLS
ALIGN WALLS W/ EXIST. CORRIDOR
EXIST. DOOR OPENING W/ STUD INFILL ABOVE
REMOVE CABINETS AS REQ'D FOR NEW DOOR
PLAN SHOWS DEMO/EXIST. CNUT - THIS ROOM INTERIOR
REMOVE COOKTOP & OVEN
REMOVE 12"ø BACKSPLASH TYPICAL
RANGE
SINK
PLANTER
HALL
EXIST. SINK
EXIST. 18" x 48" IRONING BOARD CABS. W/ 28"x18" EXIST. MIRROR
EXIST. FX
EXIST. D.F.
EXIST. REF.
18" MIN.
4'-0"
18'
2 BAYS @ 15'-0" = 30'-0"
8'-0"
6'-0"
8'-0"
REQ'D FOR FIRE SPRINKLER MAIN - COORD W/ MECHANICAL
REMOVE & REINSTALL EXIST. FX
REMOVE & REINSTALL EXIST. FX & BRACKET
REMOVE & REINSTALL 2x6 WOOD BLOCKING
REMOVE & REINSTALL EXIST. FX & BRACKET
REMOVE & REINSTALL EXIST. FX & BRACKET
REMOVE & REINSTALL EXIST. FX & BRACKET

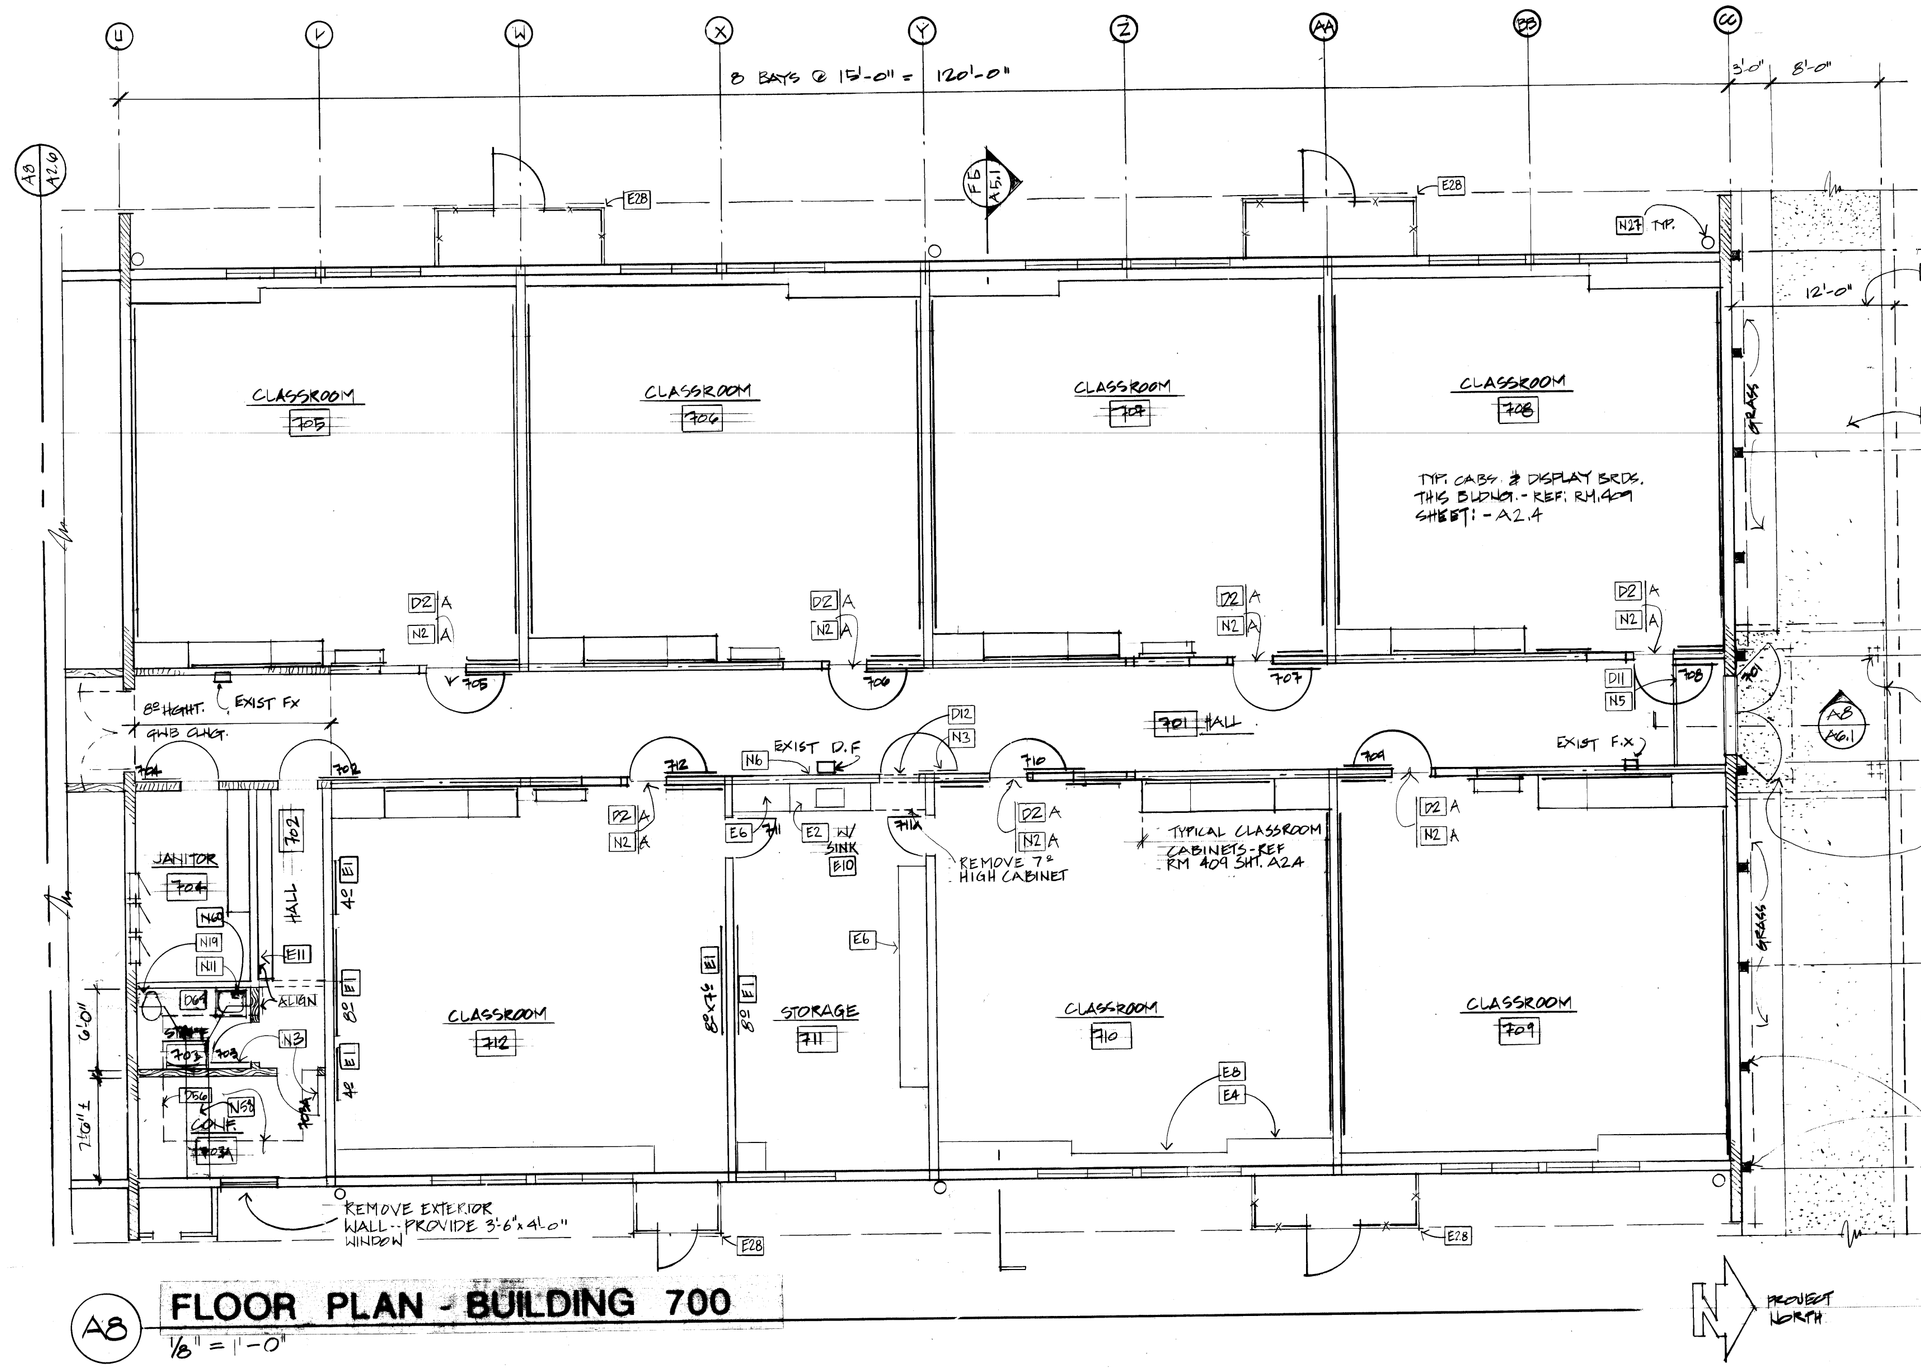

A8 FLOOR PLAN - BUILDING 700

1/8" = 1'-0"

FORD MIDDLE SCHOOL
BUILDING 700

A2.7

EXISTING TO REMAIN:

- E1 DISPLAY BOARD - 4' HEIGHT (U.N.O.) - WIDTH AS NOTED
- E2 36" HEIGHT CABINETS WITH DRAWERS OR DOORS AND COUNTER TOP
- E4 HVAC UNIT IN 30" CABINETS WITH COUNTER TOP
- E6 6' - 8' HEIGHT CABINETS
- E8 MECHANICAL DUCT WORK & GRILLES IN 30" HEIGHT CABINETS WITH COUNTER TOP - REF: HVAC PLANS FOR STATUS
- E10 SINK - REF: PLUMBING PLANS FOR STATUS
- E11 WALL-MOUNTED SHELVES TO CEILING HEIGHT

DEMOLITION NOTES:

- D1 REMOVE GLAZING, DOOR & WOOD FRAMES
- D11 REMOVE WALK-OFF MAT - REDUCER STRIP TO REMAIN
- D12 REMOVE STUD WALL TO RECEIVE DOOR & H.M. FRAME
- D14 REMOVE COVERED WALKWAY ROOF, BEAMS, POSTS & STEEL CONCRETE ANCHORS - CUT & GRIND PIPE SUPPORTS LEVEL WITH ADJACENT SIDEWALK - FILL WITH NON-SHRINK GROUT - REF: SHEET A1.1 FOR EXTENT
- D59 SAW CUT & REMOVE CONCRETE SLAB - EXTENT AS REQUIRED
- D65 DEMO CONCRETE SLAB & EXCAVATE TO REQUIRED SIZE & DEPTH FOR CONCRETE FOOTING - REF: STRUCTURAL & MECHANICAL
- D56 REMOVE 36" HIGH CABINETS WITH DOORS & DRAWERS & COUNTER TOP

NEW - TO BE PROVIDED:

- N2 _____ DOOR & HOLLOW METAL FRAME - INFILL RELITE SPACE WITH 2 x 4 STUD WALLS @ 16" O/C & 5/8" TYPE "X" GWB - BOTH SIDES CLASSROOM SIDE
- N3 _____ DOOR & HOLLOW METAL FRAME
- N5 8' WIDE x 6' LONG WALK-OFF MAT TO FIT EXISTING REDUCER STRIP
- N6 CUP DISPENSER AT ADA HEIGHT - REF: J8/A8.2
- N7 4" THICK CONCRETE SLAB AS SHOWN - SLOPE TO 1/4" BELOW BUILDING FINISH FLOOR AT DOOR OPENING - MAKE SMOOTH TRANSITION TO EXISTING
- N11 SINK & FITTINGS - REF: MECHANICAL
- N19 TOILET
- N27 GUTTER WITH EXISTING DOWNSPOUTS AT EXISTING LOCATIONS - TIE INTO EXISTING TIGHT LINE TO STORM SEWER - EXTEND EXISTING DOWNSPOUT TO NEW GUTTER
- N28 CANOPY WITH PRE-FINISHED METAL ROOFING AND TUBE STEEL STRUCTURE - REF: SHEET A1.2 FOR EXTENT
- N40 TUBE STEEL COLUMNS PER STRUCTURAL
- N48 CONCRETE FOOTING & FLOOR SLAB - MAKE SMOOTH TRANSITION & BE LEVEL WITH ADJACENT SLAB HEIGHT - PROVIDE VCT INFILL TO BRING LEVEL WITH ADJACENT FLOOR FINISH
- N49 INSULATE PIPING AT SINK PER ADA REQUIREMENTS

LEGEND

- BRICK OR MYTHE BRICK - WALL - 11½" THK.
- PLANT - FULL HGHT. 6" CMU WALL
- EXIST. 6'-8" HGHT. CMU WALL W/ 5/8" @ WALK & 5/8" TYPE "X" GWB BOTH SIDES
- EXIST. CHAIN LINK FENCE, HGHT AS NOTED
- NEW 8" CMU & 6'-8" WALL W/ 5/8" TYPE "X" GWB BOTH SIDES
- NEW CHAIN LINK FENCE - HGHT. AS NOTED
- HGHT. TO BE REMOVED

NORTH

ERICKSON McGOVERN PETERSON STORAASLI ARCHITECTS P. L. L. C.

120 131st STREET SOUTH
TACOMA, WA 98444
PHONE (206) 531-0206
FAX (206) 531-9197

322 E. WOODIN AVENUE
P. O. BOX 2329
CHELAN, WA 98816
PHONE (509) 682-4145
FAX (509) 682-5319

BLDNG 700
EXIST/DEMO/NEW PLAN

FORD MIDDLE SCHOOL
MODERNIZATION

3828 REGISTERED ARCHITECT STEVEN T. STORAASLI STATE OF WASHINGTON

PROJECT REVISION

DRAWN BY H/r
DATE 4.06.98


SHEET
A2.7
OF


D1

- D3 REMOVE TOILET PARTITIONS - TYPICAL THIS ROOM
- D4 REMOVE TOILET
- D5 REMOVE URINAL
- D25 REMOVE PAPER TOWEL DISPENSER & TOILET PAPER HOLDERS
- D33 REMOVE & REVISE DUCT WORK PER MECHANICAL
- D41 REMOVE & REINSTALL JANITOR SINK & MOP HOLDERS
- D43 REMOVE MULTIPLE STATION HANDWASH & CLEAN-UP SINK
- D65 DEMO CONCRETE SLAB & EXCAVATE TO REQUIRED SIZE & DEPTH FOR CONCRETE FOOTING - REF: STRUCTURAL & MECHANICAL

NEW - TO BE PROVIDED:

- N2 ——— DOOR & HOLLOW METAL FRAME - INFILL RELITE SPACE WITH 2 x 4 STUD WALLS @ 16" O/C & 5/8" TYPE "X" GWB - BOTH SIDES CLASSROOM SIDE
- N3 ——— DOOR & HOLLOW METAL FRAME
- N5 8' WIDE x 6' LONG WALK-OFF MAT TO FIT EXISTING REDUCER STRIP
- N6 CUP DISPENSER AT ADA HEIGHT - REF: K8/A8.3
- N7 4" THICK CONCRETE SLAB AS SHOWN - SLOPE TO 1/4" BELOW BUILDING FINISH FLOOR AT DOOR OPENING - MAKE SMOOTH TRANSITION TO EXISTING
- N12 PIPE RAMP HANDRAIL BOTH SIDES - REF: J2/A13
- N19 TOILET
- N28 CANOPY WITH PRE-FINISHED METAL ROOFING AND TUBE STEEL STRUCTURE - REF: SHEET A1.2 FOR EXTENT
- N34 REINSTALL DISPLAY BOARD - LENGTH AS NOTED x 4'-0" - UNLESS NOTED OTHERWISE
- N43 MULTIPLE STATION HANDWASH & CLEAN-UP SINK
- N49 TUBE STEEL COLUMNS PER STRUCTURAL
- N58 CONCRETE FOOTING & FLOOR SLAB - MAKE SMOOTH TRANSITION & BE LEVEL WITH ADJACENT SLAB HEIGHT - PROVIDE VCT INFILL TO BRING LEVEL WITH ADJACENT FLOOR - FINISH
- N59 4" THICK CONCRETE FLOOR SLAB WITH 10 X 10, 6/6 WWF - MAKE LEVEL WITH SURROUNDING FLOOR SURFACES - SLOPED FLOOR DRAINS WHERE APPLICABLE
- N36 INFILL WITH 2 x 6 @ 16" O/C STUDS WITH 5/8" TYPE "X" GWB BOTH SIDES

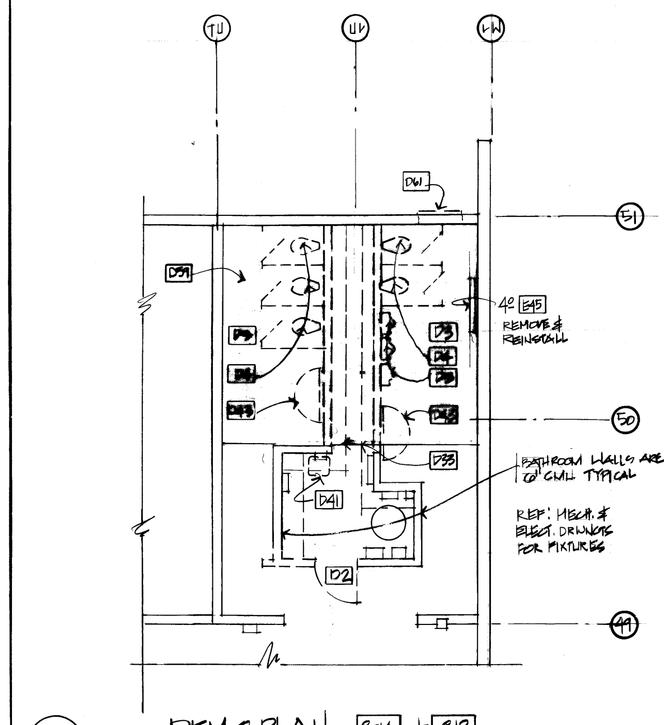

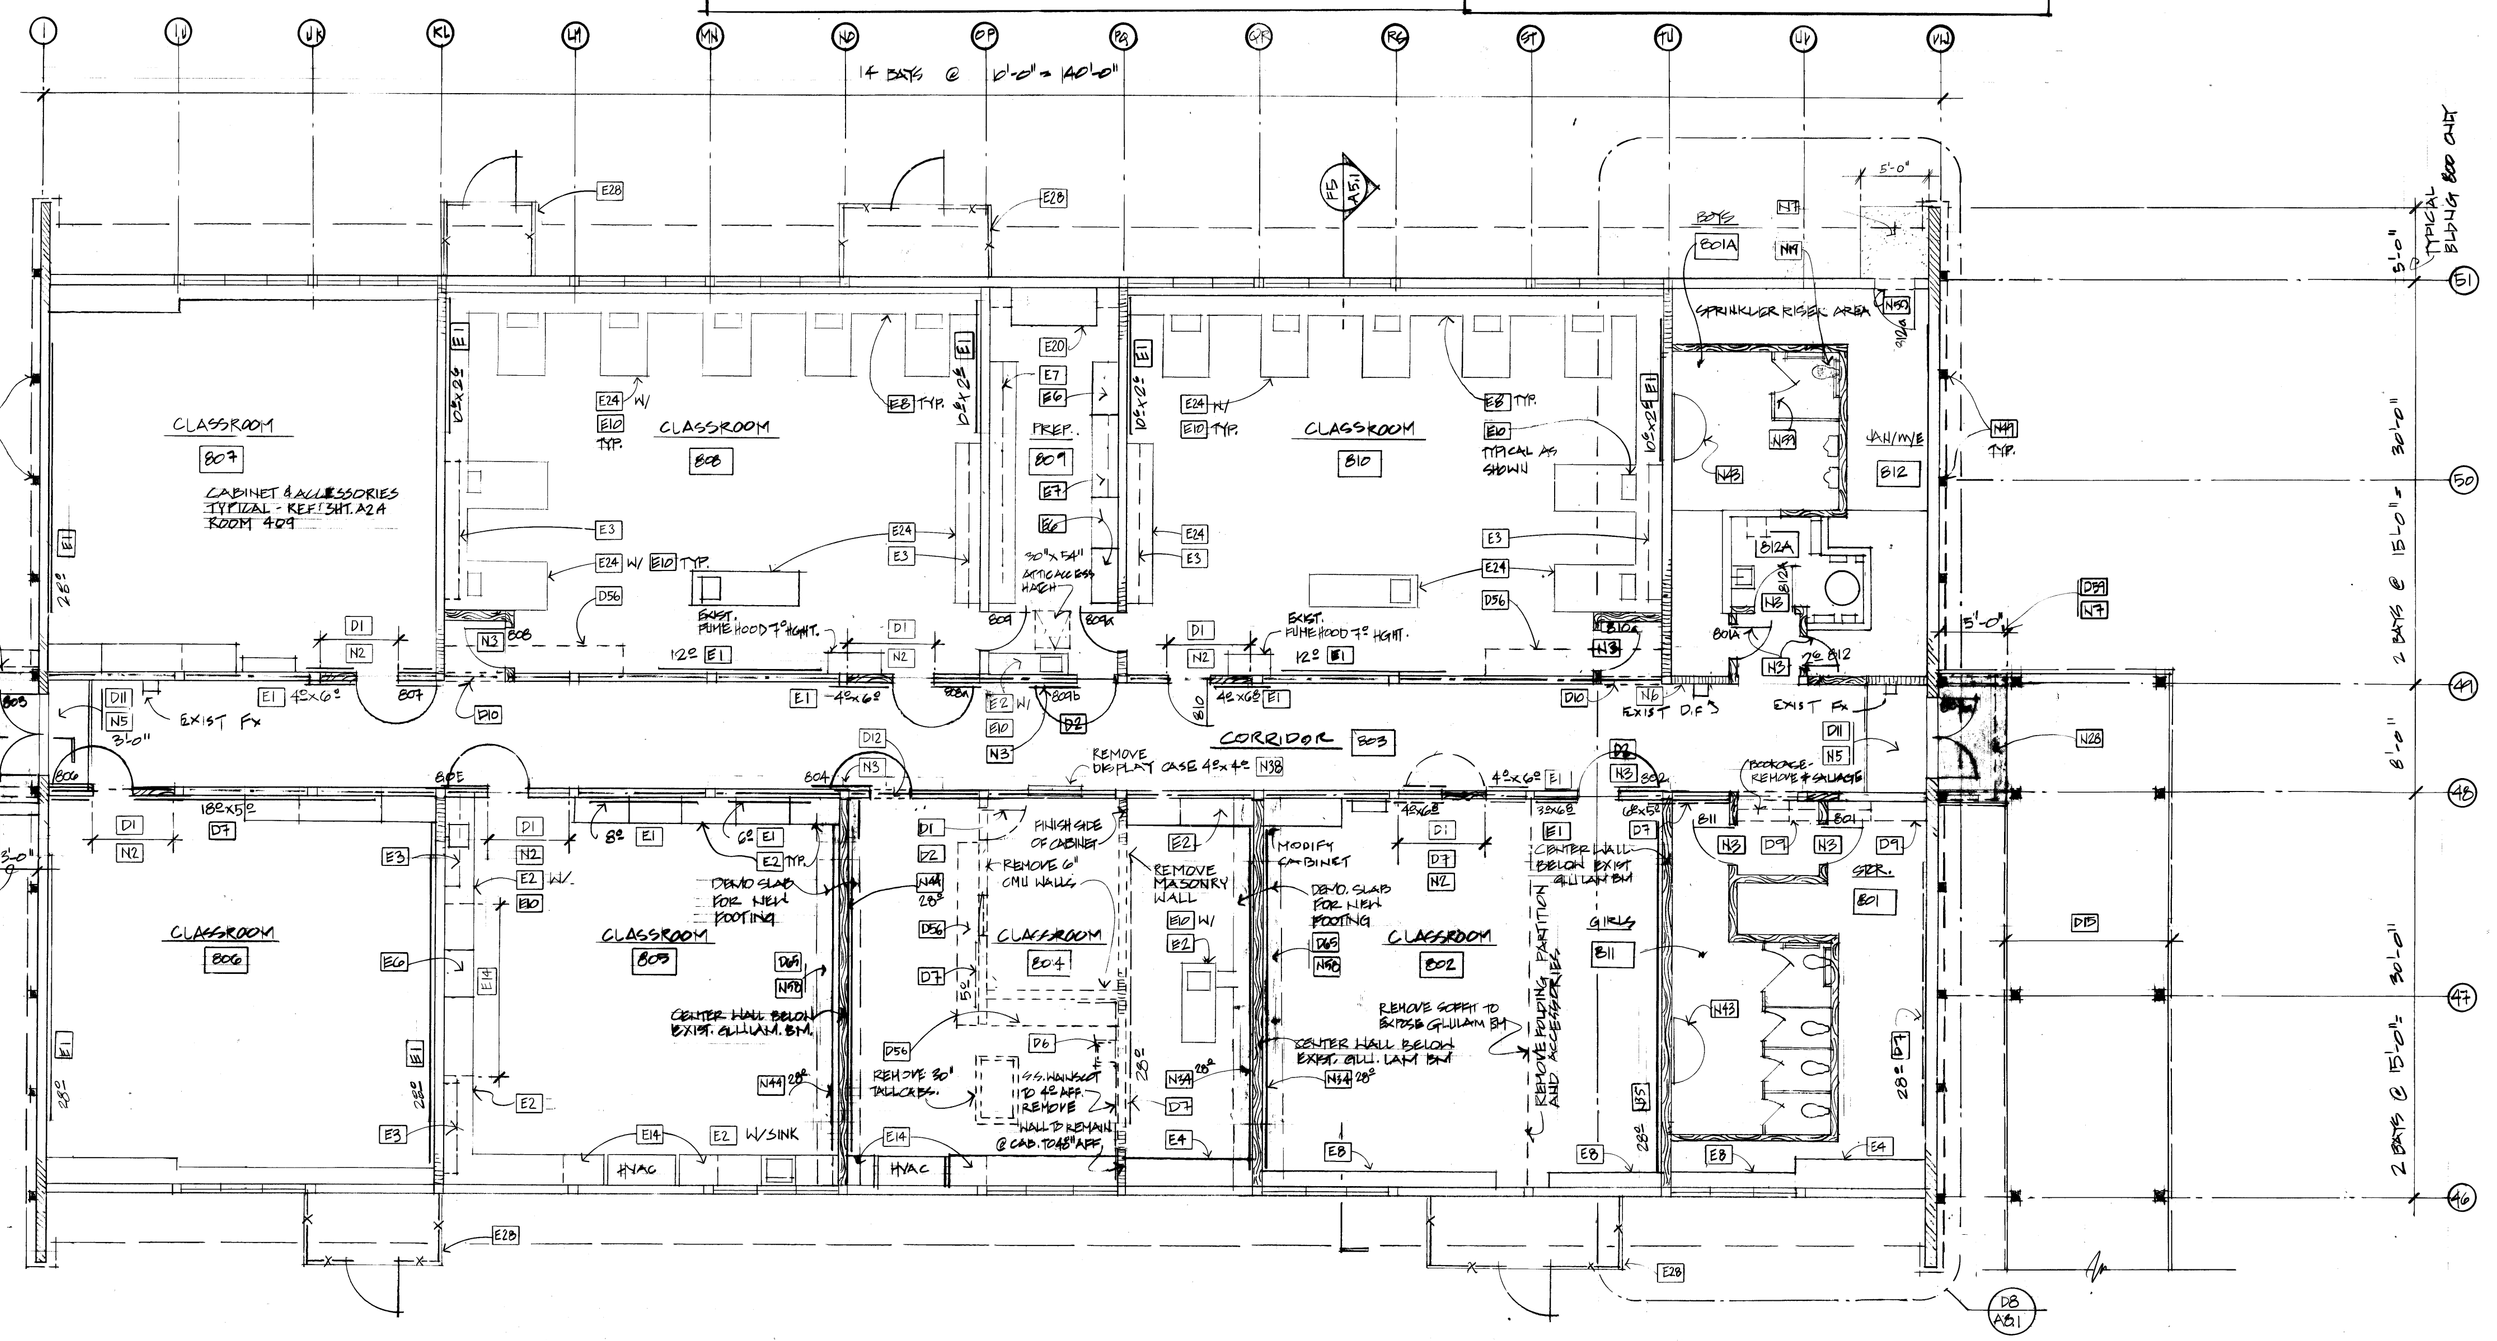

A8 FLOOR PLAN - BUILDING 800
1/8" = 1'-0"

FORD MIDDLE SCHOOL
BUILDING 800

A2.8

EXISTING TO REMAIN:

- E1 DISPLAY BOARD - 4' HEIGHT (U.N.O.) - WIDTH AS NOTED
- E2 36" HEIGHT CABINETS WITH DRAWERS OR DOORS AND COUNTER TOP
- E3 UPPER CABINETS - 24" HEIGHT
- E4 HVAC UNIT IN 30" CABINETS WITH COUNTER TOP
- E6 6' - 8' HEIGHT CABINETS
- E7 36" HEIGHT OPEN SHELF COUNTER TOP CABINETS WITH OPEN SHELVES ABOVE TO 7'-0"
- E8 MECHANICAL DUCT WORK & GRILLES IN 30" HEIGHT CABINETS WITH COUNTER TOP - REF: HVAC PLANS FOR STATUS
- E10 SINK - REF: PLUMBING PLANS FOR STATUS
- E14 KNEE SPACE WITH COUNTER TOP
- E20 FLOOR TO CEILING HVAC EQUIPMENT - REF: HVAC PLANS FOR STATUS
- E24 SCIENCE CABINETS WITH OXYGEN, GAS, WATER SUPPLY & CHEMICAL RESISTANT COUNTER TOPS


DEMOLITION NOTES:

- D1 REMOVE GLAZING, DOOR & WOOD FRAMES
- D2 REMOVE DOOR & FRAME
- D7 REMOVE & REINSTALL 4' HEIGHT (U.N.O.) DISPLAY BOARD - WIDTH, OR SIZE, AS NOTED
- D9 REMOVE CASEWORK
- D10 REMOVE 6" CMU WALL - EXTENT AS SHOWN
- D11 REMOVE WALK-OFF MAT - REDUCER STRIP TO REMAIN
- D12 REMOVE STUD WALL TO RECEIVE DOOR & H.M. FRAME
- D14 REMOVE COVERED WALKWAY ROOF, BEAMS, POSTS & STEEL CONCRETE ANCHORS - CUT & GRIND PIPE SUPPORTS LEVEL WITH ADJACENT SIDEWALK - FILL WITH NON-SHRINK GROUT - REF: SHEET A1.1 FOR EXTENT
- D15 REMOVE COVERED WALKWAY ROOF, BEAMS, POSTS - STEEL CONCRETE ANCHORS TO REMAIN TO BE REUSED FOR NEW COVERED WALKWAY - REF: SHEET A1.1 FOR EXTENT
- D56 REMOVE 36" HIGH CABINETS WITH DOORS & DRAWERS & COUNTER TOP
- D59 SAW CUT & REMOVE CONCRETE SLAB - EXTENT AS REQUIRED
- D61 REMOVE EXTERIOR WALL TO RECEIVE NEW OPENING & FRAME
- D64 REMOVE MASONRY WALL TO RECEIVE NEW OPENING & FRAME

CONTINUED @ D1

LEGEND

- BLOCK OR DBL WYTHE BRICK WALL - 11 1/2" THK.
- EXIST. FULL HGHT. 6" CMU WALL
- EXIST. 6'-8" HGHT. 6" CMU WALL W/ STUDS @ 16" O/C & 5/8" TYPE 'X' GWB BOTH SIDES
- EXIST. CHAIN LINK FENCE, HGHT AS NOTED
- NEW STUDS @ 16" O/C WALL W/ 5/8" TYPE 'X' GWB BOTH SIDES
- NEW CHAIN LINK FENCE - HGHT. AS NOTED
- EXIST. TO BE REMOVED

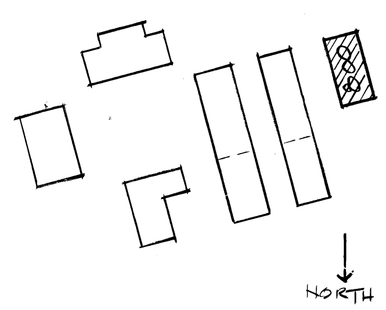

ERICKSON McGOVERN PETERSON STORAASLI ARCHITECTS P. L. L. C.

120 131st STREET SOUTH
TACOMA, WA 98444
PHONE (206) 531-0206
FAX (206) 531-9197

322 E. WOODIN AVENUE
P. O. BOX 2329
CHELAN, WA 98816
PHONE (509) 682-4145
FAX (509) 682-5319

BLDNG 800 EXIST/DEMO/NEW PLAN

FORD MIDDLE SCHOOL MODERNIZATION

3828 REGISTERED ARCHITECT STEVEN J. STORAASLI STATE OF WASHINGTON

PROJECT 98017
REVISION

DRAWN BY MH
DATE 9 DEC 98

SHEET A2.8

OF

FRANKLIN PIERCE SCHOOLS

Engage Their Minds

Franklin Pierce School District:
Ford Middle School – Bldg. 300
IP Clock/Speaker Mass Notification Solution

edNetics

Oregon
1445 NW 11th Street
Corvallis, OR 97330
T 888.809.4609 F
208.777.4708

Washington
11715 SE 5th Street · Suite 206
Bellevue, WA 98005
T 425.691.3700 F
425.691.3696

Idaho
971 S. Clearwater Loop
Post Falls, ID 83854
T 208.777.4709 F
208.777.4708

PROJECT NO.	Q52286
DESIGNED BY	K. Shrewsberry
ISSUE DATE	07.11.08
VERSION NO.	1.0

1602 104th Street E
Tacoma, WA 98445

Confidential Document

All right reserved. Reproduction or translation of any part of this document without expressed written permission from Ednetics is unlawful and subject to criminal prosecution.

Franklin Pierce School District:
Ford Middle School – Bldg. 300
IP Clock/Speaker Mass Notification Solution

Quantity	Icon	Clock/Speaker and Speakers Part # / Description		Housing & Accessories
10		**IPSWD-SM-RWB-IC** ****Network Data Cable Required**** IP Speaker with Display and Flashers (Surface Mount, Singlewire) • Features 2-way Audio, NTP Time, Text Notifcation • PoE and SIP Enabled • Includes Surface Mount Enclosure • For use with Singlewire Informacast Software	Included	Surface Mount
6		**IPSWS-SM-IC** ****Network Data Cable Required**** IP Speaker Surface Mount with NO Display - Singlewire • Compatible with Singlewire InformaCast	Included	Surface Mount
2		**IPSIGNL-RWB-IC** ****Network Data Cable Required**** IP Signboard with Flashers - Singlewire • Compatible with Singlewire InformaCast	Included	Surface Mount
10		**IPSCM-RM-IC** ****Network Data Cable Required**** IP Speaker Ceiling - Singlewire (10-5/8" Round, 1 IP, 1 Regular) • Compatible with Singlewire InformaCast • NOTE: Does NOT include back can or tile bridge (must be purchased separately) • This is a pair of speakers: one is an IP speaker and one is a standard Analog speaker with no smarts that is being run off of the IP board on speaker one. This is a extremely cost effective model, but requires the system to address both at once.	Included	Ceiling Mount
7		**IPSCM-RM-IC** (Secondary Speaker) ****<u>No</u> Network Data Cable Required**** IP Speaker Ceiling - Singlewire (10-5/8" Round, 1 IP, 1 Regular) • Compatible with Singlewire InformaCast • NOTE: Does NOT include back can or tile bridge (must be purchased separately) • This is a pair of speakers: one is an IP speaker and one is a standard Analog speaker with no smarts that is being run off of the IP board on speaker one. This is a extremely cost effective model, but requires the system to address both at once.	Included	Ceiling Mount
5		**IPSWS-SM-O-IC** ****Network Data Cable Required**** IP Indoor/Outdoor Paging Horn (Surface Mount, Singlewire) • Features 1-Way Audio • IP54 Rated Weather Resistant Steel Enclosure • PoE and SIP Enabled • Includes Surface Mount Enclosure • For use with Singlewire Informacast Software	Included	Surface Mount

Oregon
1445 NW 11th Street
Corvallis, OR 97330
T 888.809.4609 F
208.777.4708

Washington
11715 SE 5th Street · Suite 206
Bellevue, WA 98005
T 425.691.3700 F
425.691.3696

Idaho
971 S. Cleanwater Loop
Post Falls, ID 83854
T 208.777.4709 F
208.777.4708

PROJECT NO.	Q52286
DESIGNED BY	K. Shrewsberry
ISSUE DATE	07.11.08
VERSION NO.	1.0


1602 104th Street E
Tacoma, WA 98445

Confidential Document
All right reserved. Reproduction or translation of any part of this document without expressed written permission from Ednetics is unlawful and subject to criminal prosecution.

Franklin Pierce School District:
Ford Middle School – Bldg. 300
IP Clock/Speaker Mass Notification Solution

Franklin Pierce SD: Ford MS Bldg 300 – IP Clock/Speakers Legend

SHEET
E0.1

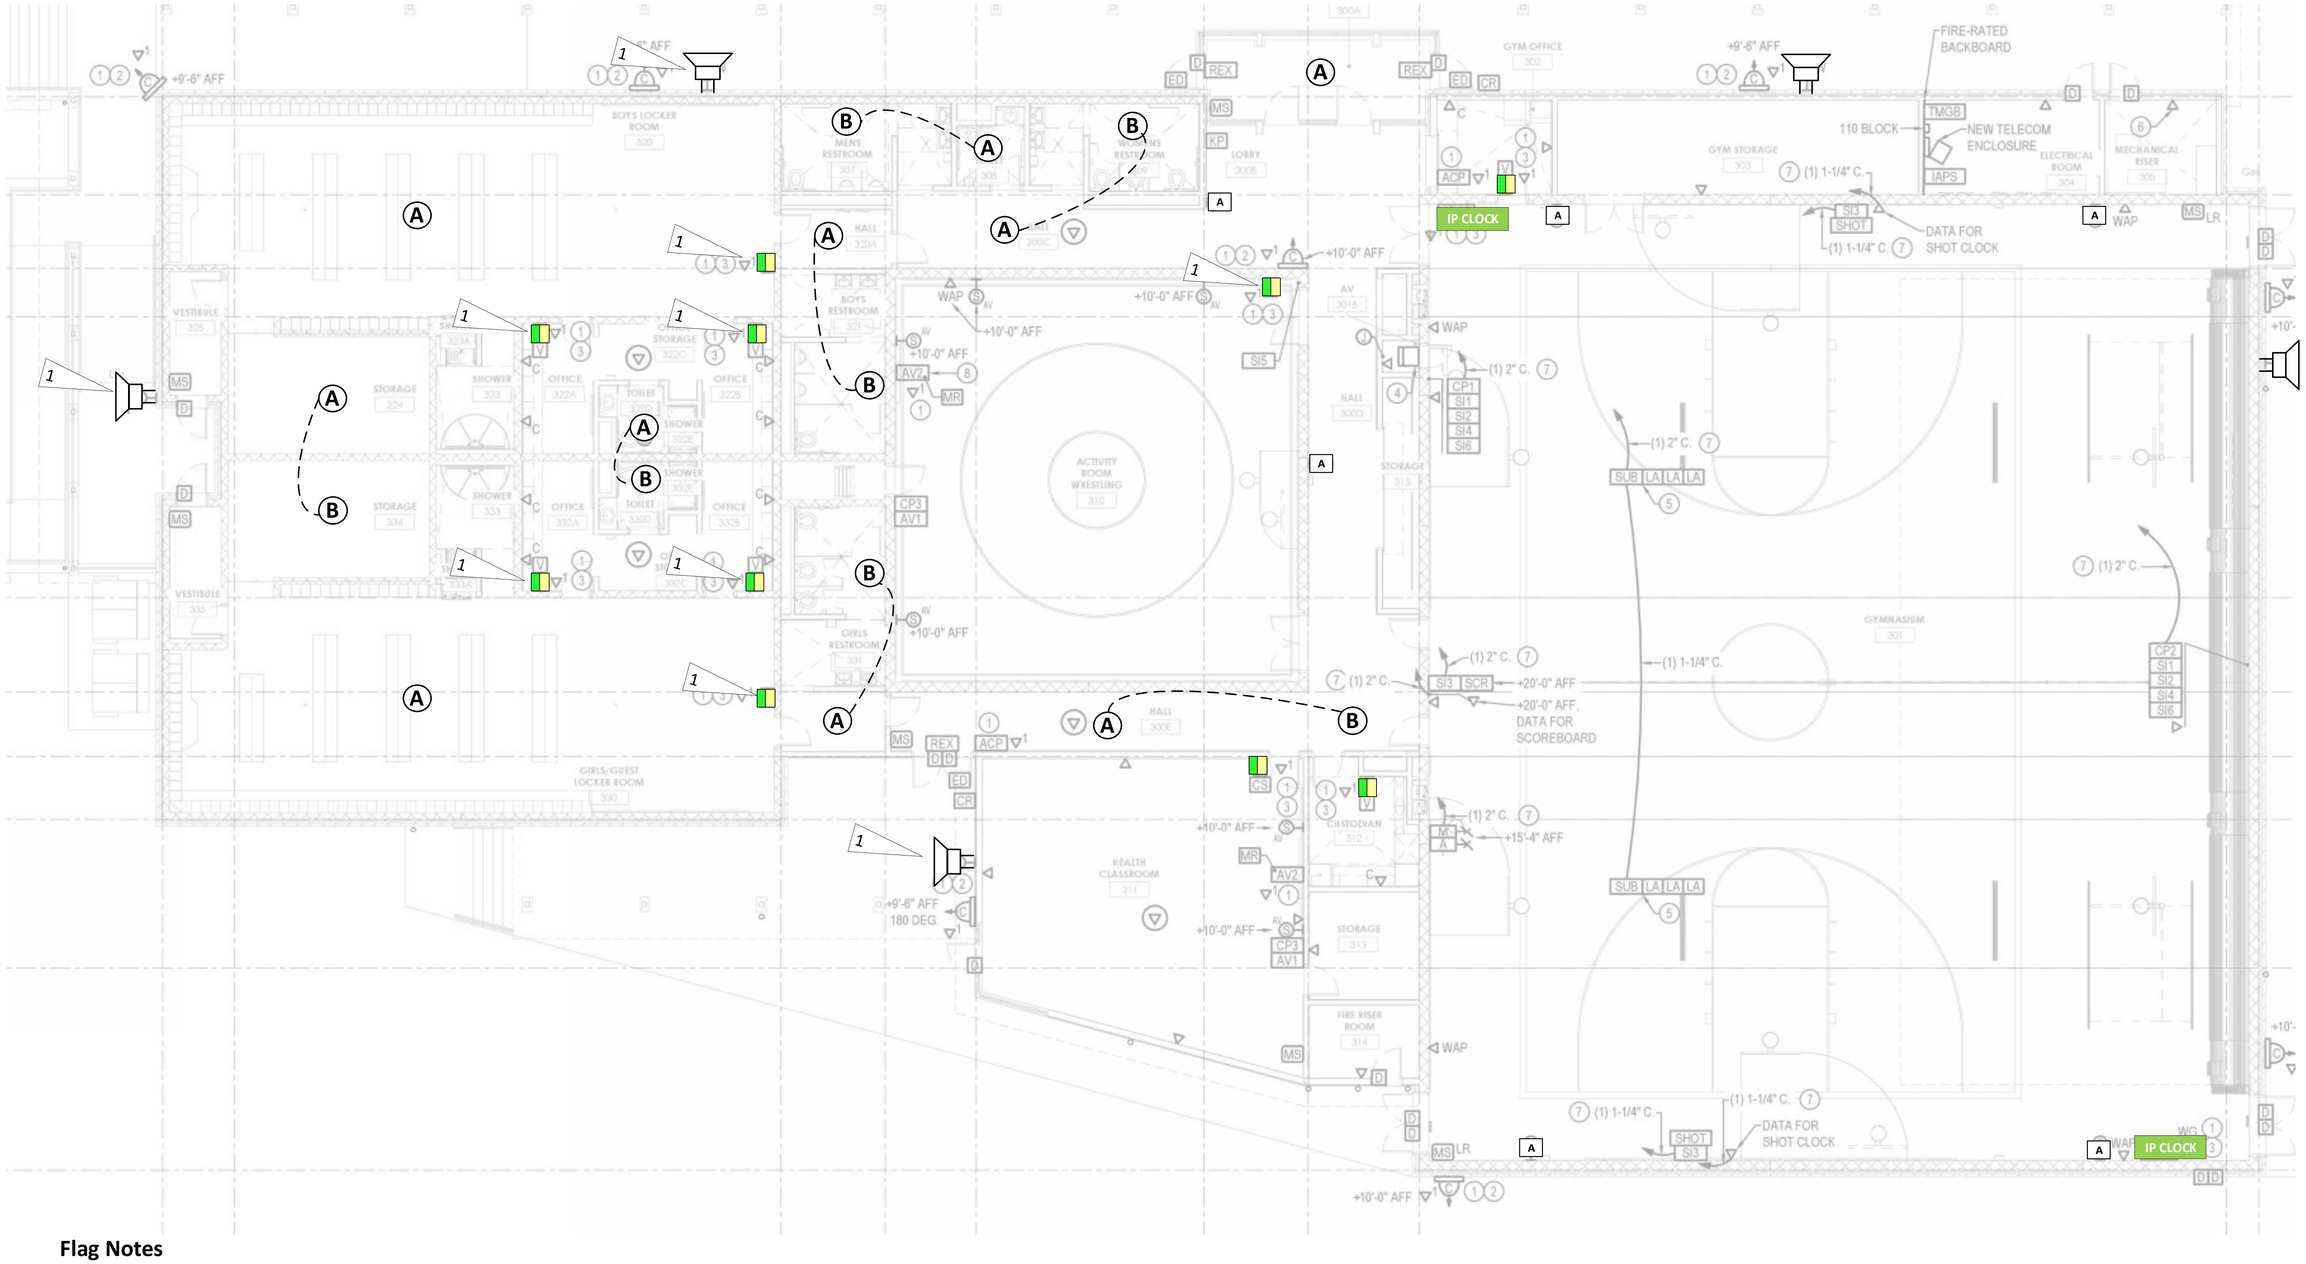

Flag Notes

1 Back-Box and IP Clock Speaker to be provided by District

Franklin Pierce SD: Ford MS Bldg 300 – IP Clock/Speakers Bldg 300 Interior Lay-Out

Oregon
1445 NW 11th Street
Corvallis, OR 97330
T 888.809.4609 F
208.777.4708

Washington
11715 SE 5th Street · Suite 206
Bellevue, WA 98005
T 425.691.3700 F
425.691.3696

Idaho
971 S. Clearwater Loop
Post Falls, ID 83854
T 208.777.4709 F
208.777.4708

PROJECT NO.	Q52286
DESIGNED BY	K. Shrewsberry
ISSUE DATE	07.11.08
VERSION NO.	1.0


1602 104th Street E
Tacoma, WA 98445

Confidential Document

All right reserved. Reproduction or translation of any part of this document without expressed written permission from Ednetics is unlawful and subject to criminal prosecution.

Franklin Pierce School District:
Ford Middle School – Bldg. 300
IP Clock/Speaker Mass Notification Solution

SHEET
E1.0

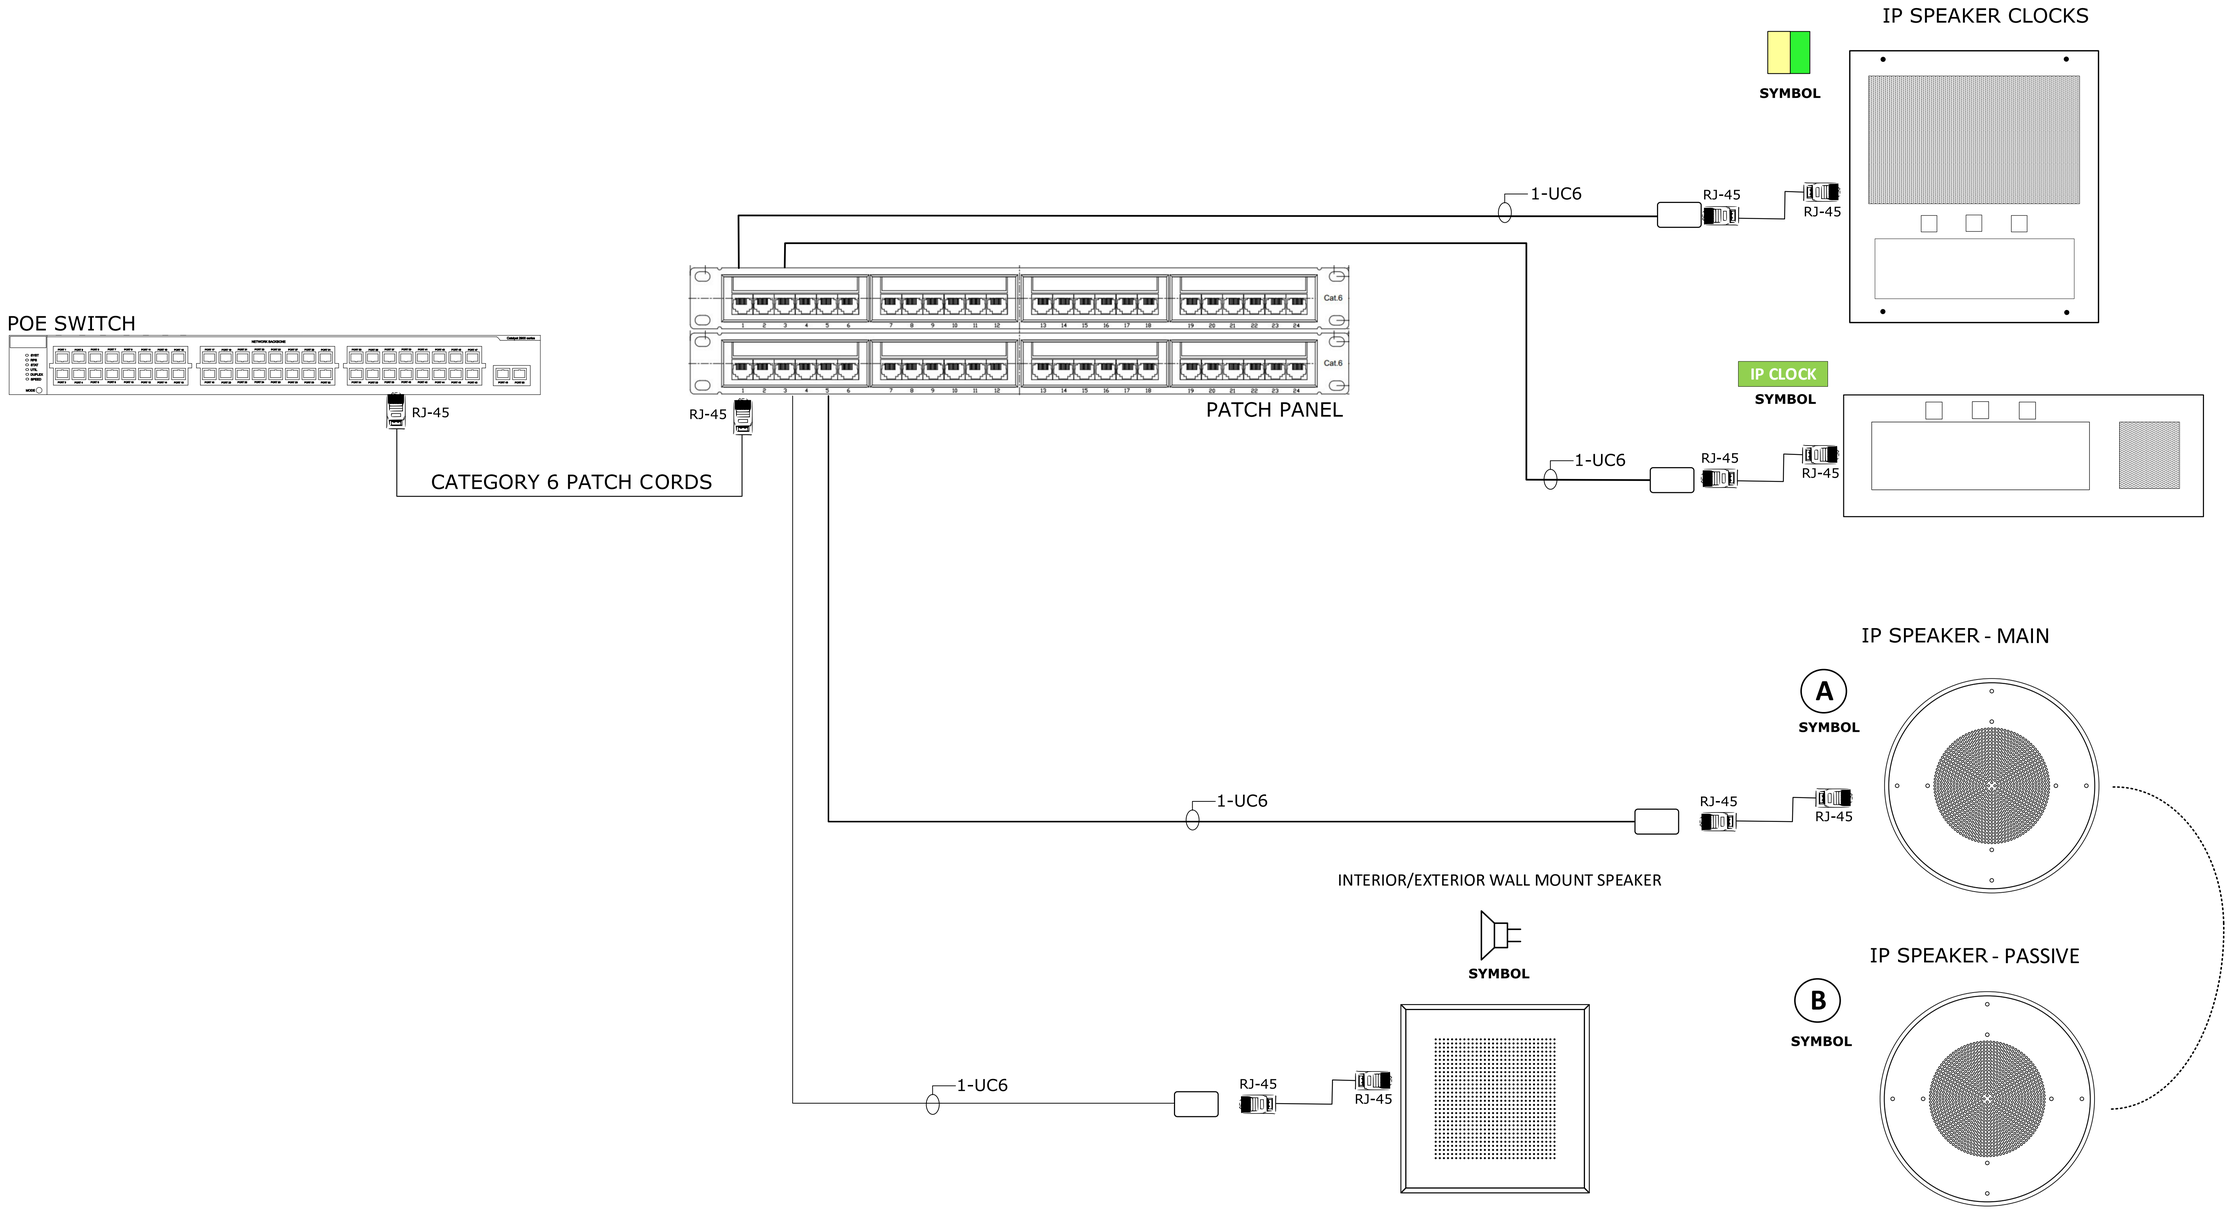

Oregon
1445 NW 11th Street
Corvallis, OR 97330
T 888.809.4609 F
208.777.4708

Washington
11715 SE 5th Street · Suite 206
Bellevue, WA 98005
T 425.691.3700 F
425.691.3696

Idaho
971 S. Cleanwater Loop
Post Falls, ID 83854
T 208.777.4709 F
208.777.4708

PROJECT NO.	Q52286
DESIGNED BY	K. Shrewsberry
ISSUE DATE	07.11.18
VERSION NO.	1.0

1602 104th Street E
Tacoma, WA 98445

Confidential Document

All right reserved. Reproduction or translation of any part of this document without expressed written permission from Ednetics is unlawful and subject to criminal prosecution.

Franklin Pierce School District:
Ford Middle School – Bldg. 300
IP Clock/Speaker Mass Notification Solution

Franklin Pierce SD: Ford MS Bldg 300 – IP Clock/Speakers One-Line Diagram

SHEET
E3.0

