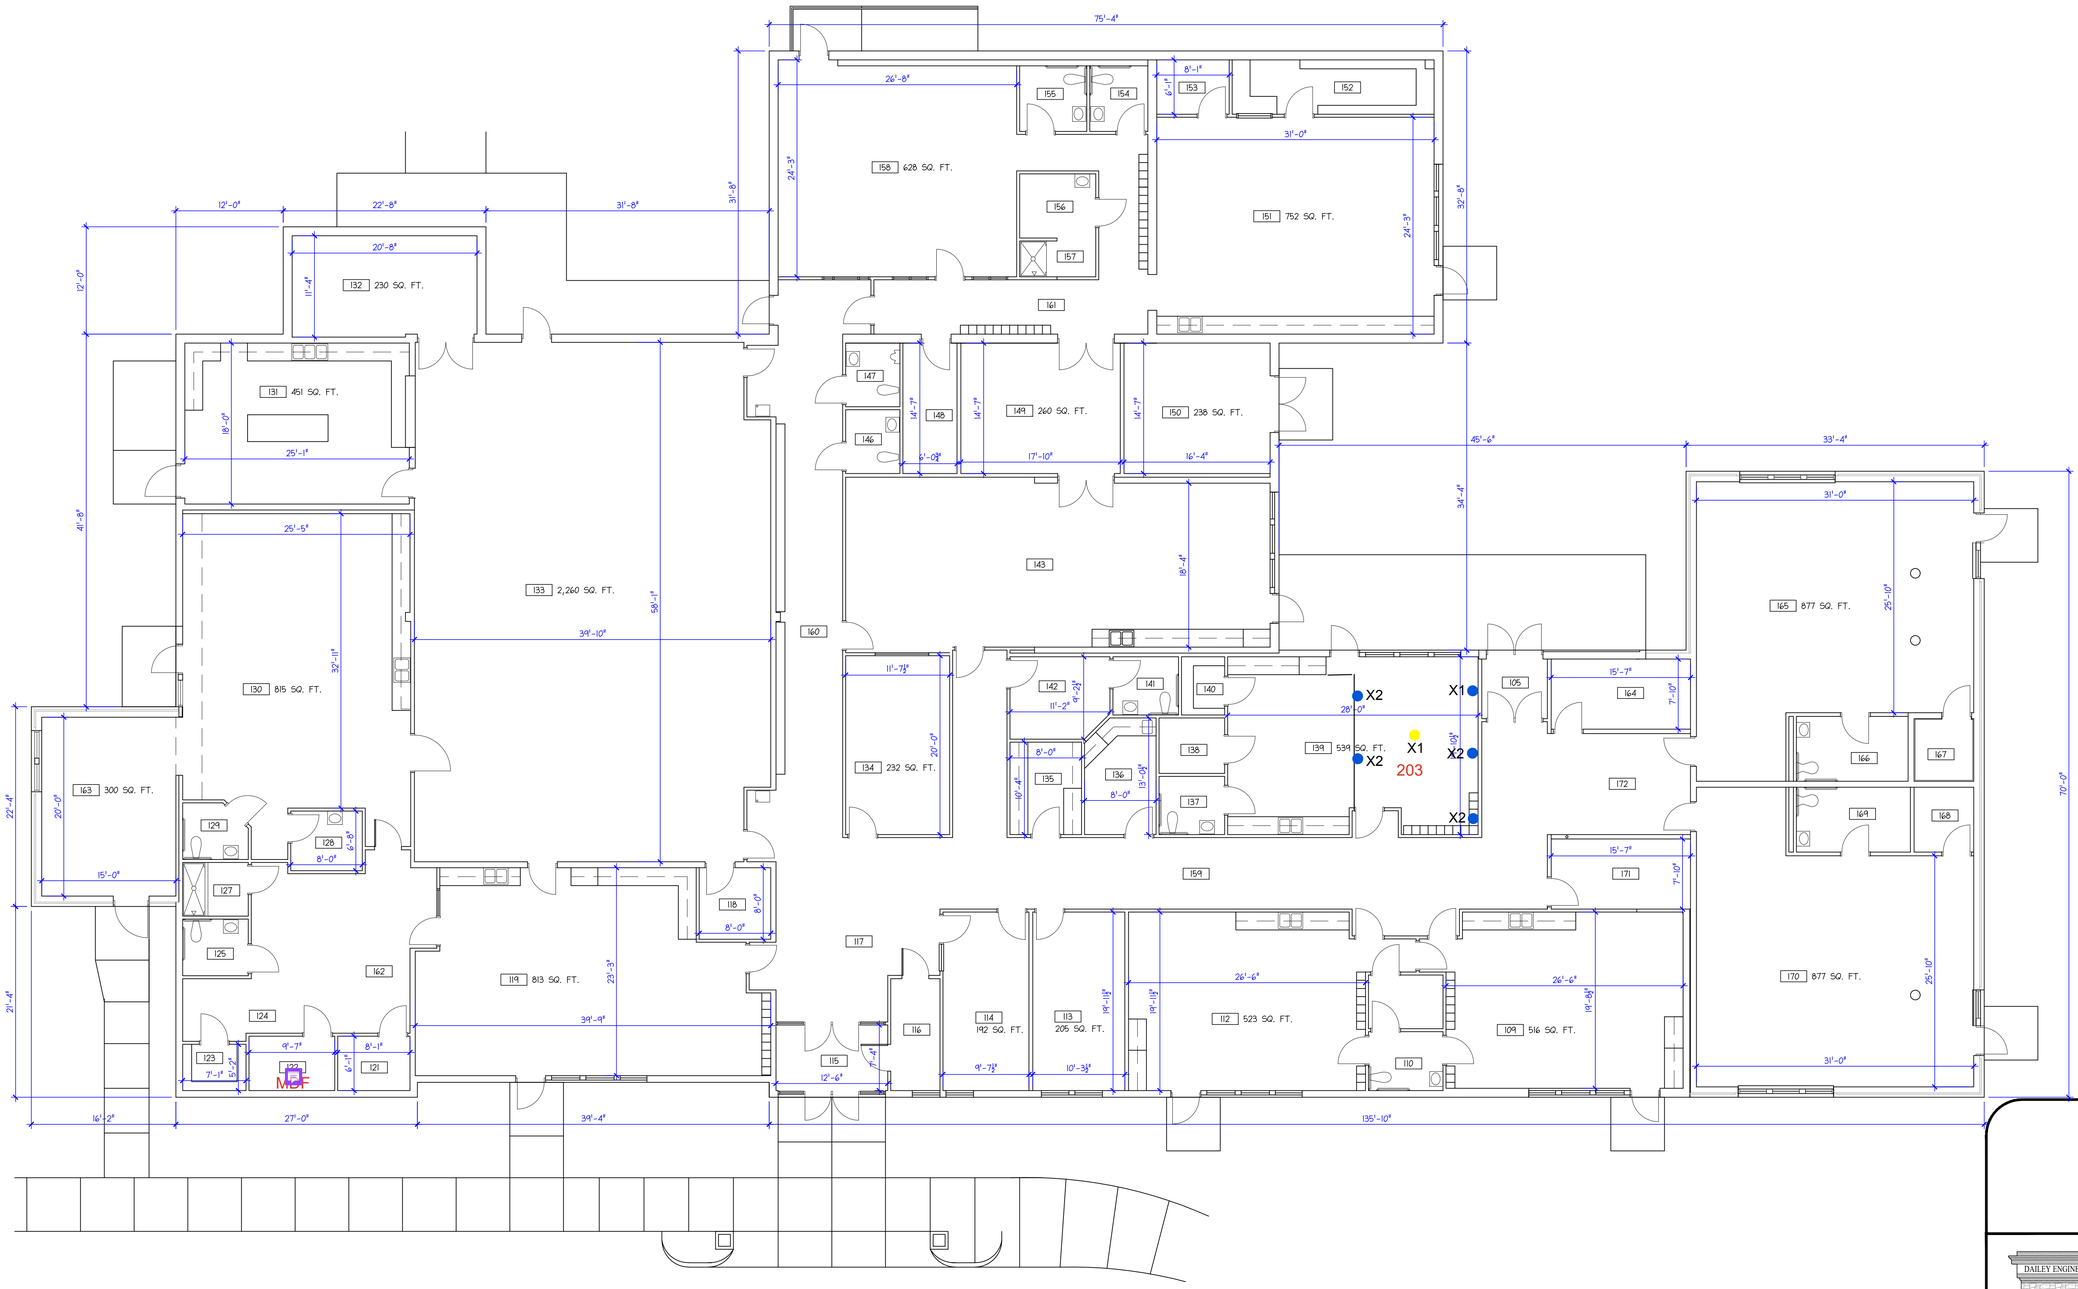


NORTH

FLOOR PLAN

SCALE: ⅛"=1'-0" APPROX. 18,104 SQ.FT.

PREPARED FOR:

ISD Hillsdale County Intermediate School District

DAILEY ENGINEERING, INC.
8485 STEPHENSON ROAD
ONSTED, MI 49265
PH. # (517) 467-9000
EMAIL - todddailey@me.com

HILLSDALE INTERMEDIATE SCHOOL DISTRICT
GREENFIELD SCHOOL
3471 BECK ROAD
HILLSDALE, MICHIGAN 49242

DRAWN BY: M. FOWLER	CHK'D. BY: TA DAILEY	APP'D. BY:

FLOOR PLAN

DATE: 01/18/2023	REV.: 0	DRAWING NO. A4
SCALE: 1/8" = 1'-0"		