
## Construction

1. PLAN CLASSIFICATION: PLAN C - MULTI-STORY 185.340
2. INTERIOR ARRANGEMENT: ENCLOSED 185.310.c.2
3. DIRECT EXTERIOR EXITING: NO 185.310.c.3
4. CONSTRUCTION CLASSIFICATION: TYPE 1V ORDINARY 185.390.b.5
5. PROTECTION CLASSIFICATION: UNSPRINKLERED 185.310.d

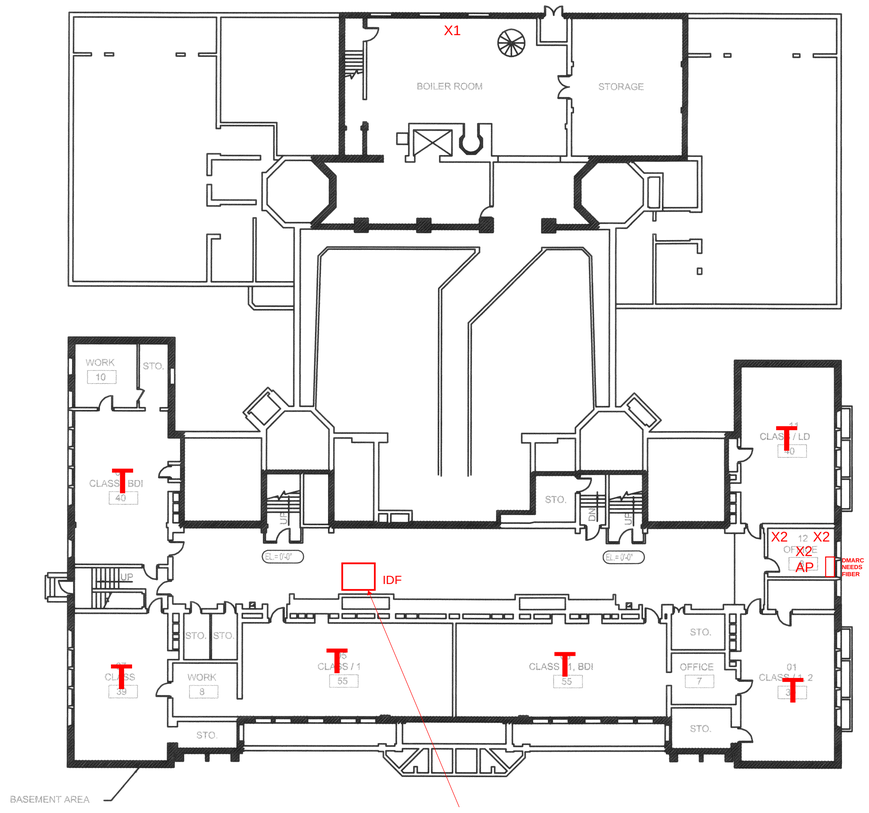


## BASEMENT PLAN

SCALE: 1/16" = 1'-0"

TOTAL OCCUPANCY
THIS FLOOR = 301

FIRE ZONE A

## Legend

101 / CLASS / K / 53 — ROOM NUMBER, ROOM NAME, OCCUPANCY PER ROOM

EL.+0'-0" — ELEVATION HEIGHT IN RESPECT TO LOWEST STREET FLOOR


SHIVE-HATTERY
Cedar Rapids, IA ◦ Iowa City, IA ◦ Des Moines, IA
Moline, IL ◦ Bloomington, IL

2103 Eastland Drive
Bloomington, Illinois 61702
Phone (309) 662-8992
Fax (309) 662-5808


# Bent Elementary

Safety Reference Plans

Bloomington Public School District No. 87
Bloomington, Illinois


REVISIONS
REV. NO. –
APPROVED DATE
REV. NO. –
APPROVED DATE

DRAWN
DATE 15-July-96
CHECKED
DATE 15-July-96
APPROVED
DATE
ISSUED FOR
DATE
SCALE 1/16" = 1'-0"
FIELD BOOK

SHEET NAME
**Basement Plan**

PROJECT NO. 695123-0

SHEET NO.
SA1.1

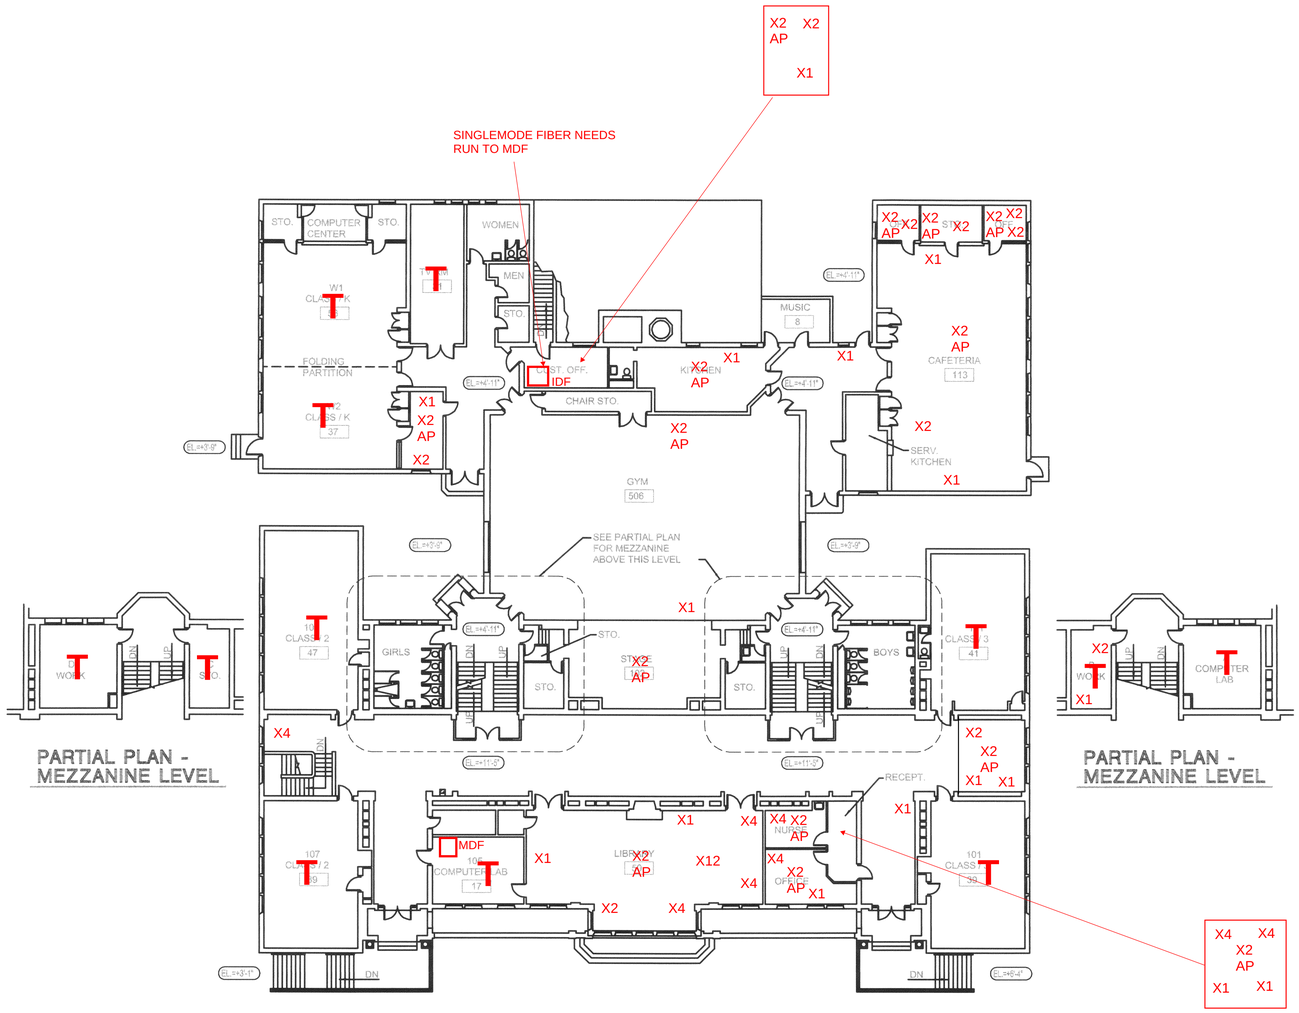


PARTIAL PLAN - MEZZANINE LEVEL

PARTIAL PLAN - MEZZANINE LEVEL

## FIRST FLOOR PLAN

SCALE: 1/16" = 1'-0"

TOTAL OCCUPANCY THIS FLOOR = 1083

FIRE ZONE B

### Legend

101 CLASS / K 53 — ROOM NUMBER, ROOM NAME, OCCUPANCY PER ROOM

EL.=0'-0" — ELEVATION HEIGHT IN RESPECT TO LOWEST STREET FLOOR


SHIVE-HATTERY
Cedar Rapids, IA • Iowa City, IA • Des Moines, IA
Moline, IL • Bloomington, IL

2103 Eastland Drive
Bloomington, Illinois 61702
Phone (309) 662-8992
Fax (309) 662-5808


Bent Elementary
Safety Reference Plans
Bloomington Public School District No. 87
Bloomington, Illinois

REVISIONS

REV. NO. –

APPROVED DATE

REV. NO. –

APPROVED DATE

DRAWN
DATE 15-July-96

CHECKED
DATE 15-July-96

APPROVED
DATE


ISSUED FOR
DATE

SCALE 1/16" = 1'-0"
FIELD BOOK

SHEET NAME
First Floor Plan

PROJECT NO. 695123-0

SHEET NO.
SA1.2

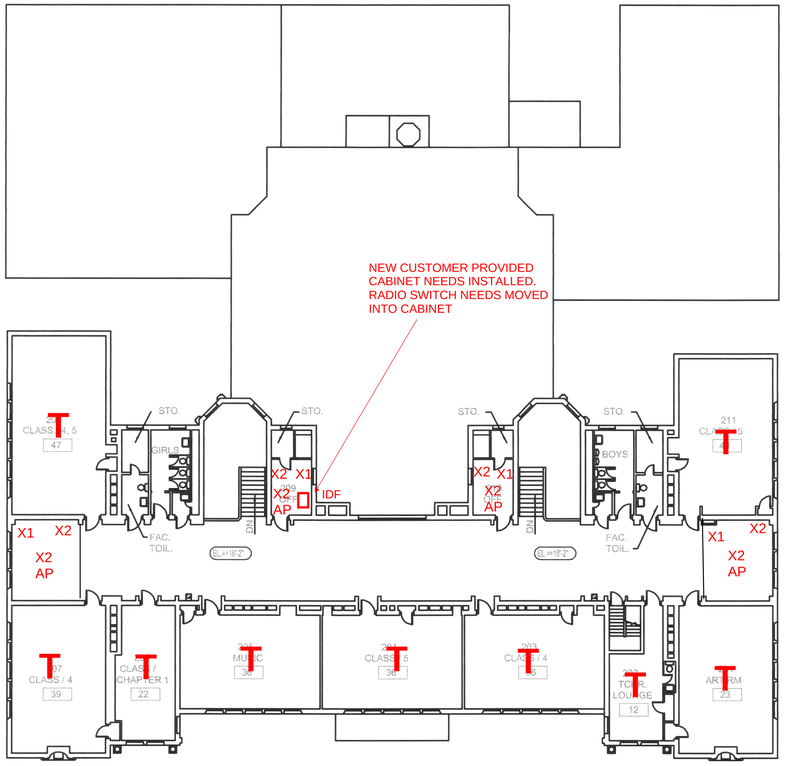


## SECOND FLOOR PLAN

SCALE: 1/16" = 1'-0"

TOTAL OCCUPANCY
THIS FLOOR = 291

FIRE ZONE C

### Legend

| | |
|---|---|
| 101 / CLASS / K / 53 | ROOM NUMBER<br>ROOM NAME<br>OCCUPANCY PER ROOM |
| EL.=0'-0" | ELEVATION HEIGHT IN RESPECT TO LOWEST STREET FLOOR |


SHIVE-HATTERY
Cedar Rapids, IA \ Iowa City, IA \ Des Moines, IA
Moline, IL \ Bloomington, IL

2103 Eastland Drive
Bloomington, Illinois 61702
Phone (309) 662-8992
Fax (309) 662-5808


# Bent Elementary

Safety Reference Plans

Bloomington Public School District No. 87

Bloomington, Illinois

REVISIONS

REV. NO. –

APPROVED DATE

REV. NO. –

APPROVED DATE

DRAWN
DATE 15-July-96

CHECKED
DATE 15-July-96

APPROVED
DATE

ISSUED FOR
DATE

SCALE 1/16" = 1'-0"
FIELD BOOK

SHEET NAME

**Second Floor Plan**

PROJECT NO. **695123-0**

SHEET NO.

**SA1.3**