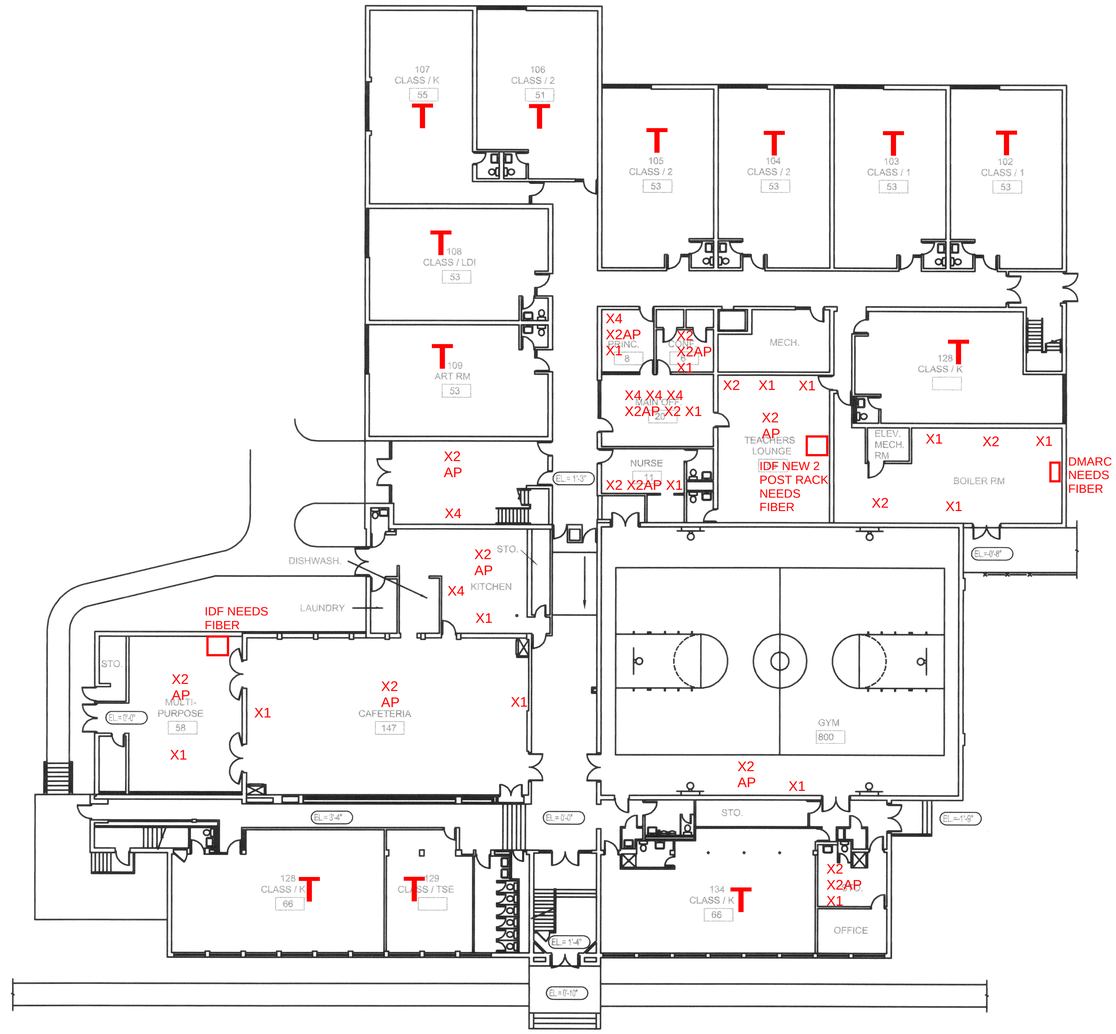


N

FIRST FLOOR PLAN

SCALE: 1/16" = 1'-0"

TOTAL OCCUPANCY
THIS FLOOR = 1586

FIRE ZONE A

Construction

1. PLAN CLASSIFICATION: PLAN C - MULTI-STORY 185.340
2. INTERIOR ARRANGEMENT: ENCLOSED 185.310.c.2
3. DIRECT EXTERIOR EXITING: NO 185.310.c.3
4. CONSTRUCTION CLASSIFICATION: TYPE 11 NON-COMBUSTIBLE 185.390.b.3
5. PROTECTION CLASSIFICATION: UNSPRINKLERED 185.310.d

Legend

101 / CLASS / K / 53 — ROOM NUMBER, ROOM NAME, OCCUPANCY PER ROOM

EL.=0'-0" — ELEVATION HEIGHT IN RESPECT TO LOWEST STREET FLOOR

SHIVE-HATTERY
Cedar Rapids, IA \ Iowa City, IA \ Des Moines, IA
Moline, IL \ Bloomington, IL

2103 Eastland Drive
Bloomington, Illinois 61702
Phone (309) 662-8992
Fax (309) 662-5808

Irving Elementary School
Safety Reference Plans
Bloomington Public School District No. 87
Bloomington, Illinois


REVISIONS
REV. NO. – APPROVED DATE
REV. NO. – APPROVED DATE

DRAWN
DATE 15-July-96
CHECKED
DATE 15-July-96
APPROVED
DATE
ISSUED FOR
DATE
SCALE 1/16" = 1'-0"
FIELD BOOK

SHEET NAME
First Floor Plan

PROJECT NO. 695123-0

SHEET NO.
SA4.1

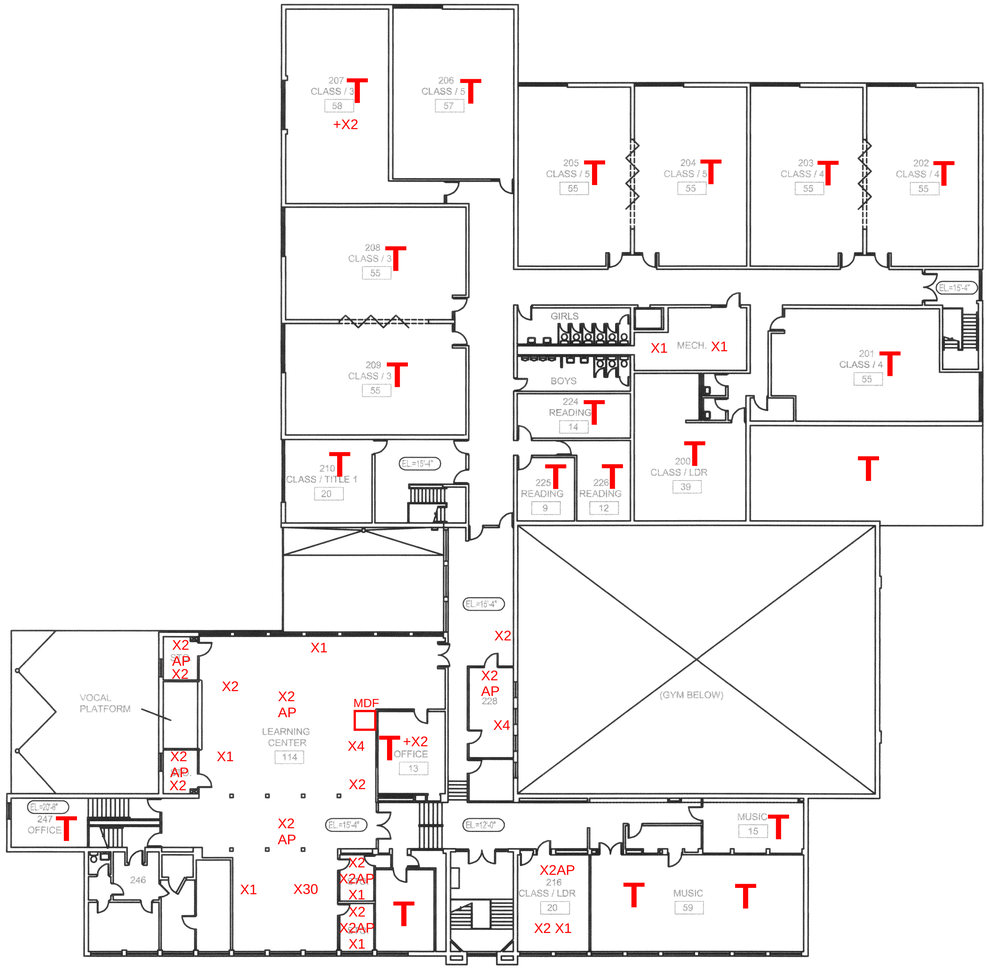

SECOND FLOOR PLAN

SCALE: 1/16" = 1'-0"

TOTAL OCCUPANCY
THIS FLOOR = 815

FIRE ZONE B

Legend

101 / CLASS / K / 53 — ROOM NUMBER, ROOM NAME, OCCUPANCY PER ROOM

EL.=0'-0" — ELEVATION HEIGHT IN RESPECT TO LOWEST STREET FLOOR

SHIVE-HATTERY
Cedar Rapids, IA • Iowa City, IA • Des Moines, IA
Moline, IL • Bloomington, IL

2103 Eastland Drive
Bloomington, Illinois 61702
Phone (309) 662-8992
Fax (309) 662-5808

Irving Elementary School
Safety Reference Plans
Bloomington Public School District No. 87
Bloomington, Illinois

REVISIONS
REV. NO. –
APPROVED DATE
REV. NO. –
APPROVED DATE

DRAWN
DATE 15-July-96
CHECKED
DATE 15-July-96
APPROVED
DATE
ISSUED FOR
DATE
SCALE 1/16" = 1'-0"
FIELD BOOK

SHEET NAME
Second Floor Plan

PROJECT NO. 695123-0

SHEET NO.
SA4.2