
Construction

1. PLAN CLASSIFICATION: PLAN C - MULTI-STORY WITH ENCLOSED INTERIOR
   185.340
2. INTERIOR ARRANGEMENT: ENCLOSED
   185.310.c.2
3. DIRECT EXTERIOR EXITING: NO
   185.310.c.3
4. CONSTRUCTION CLASSIFICATION: TYPE 11 NON-COMBUSTIBLE - MAIN BUILDING
   TYPE 1V ORDINARY
   185.390
5. PROTECTION CLASSIFICATION: UNSPRINKLERED
   185.310.d

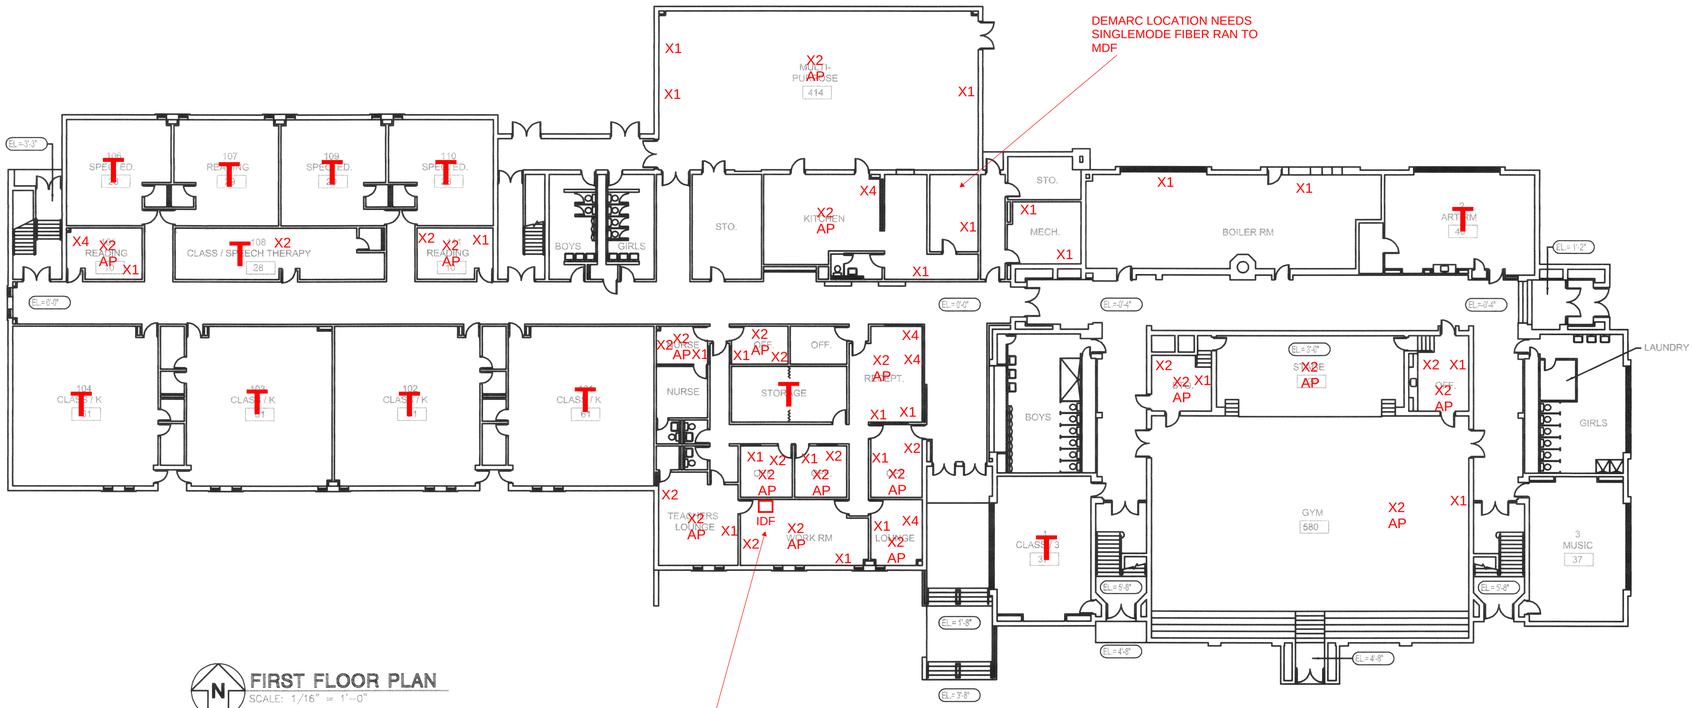

FIRST FLOOR PLAN
SCALE: 1/16" = 1'-0"

TOTAL OCCUPANCY
THIS FLOOR = 1640

FIRE ZONE A

Legend

101 / CLASS / K / 53 — ROOM NUMBER, ROOM NAME, OCCUPANCY PER ROOM

EL.=0'-0" — ELEVATION HEIGHT IN RESPECT TO LOWEST STREET FLOOR

SHIVE-HATTERY
Cedar Rapids, IA · Iowa City, IA · Des Moines, IA
Moline, IL · Bloomington, IL

2103 Eastland Drive
Bloomington, Illinois 61702
Phone (309) 662-8992
Fax (309) 662-5808

Sheridan Elementary School
Safety Reference Plans
Bloomingtin Public School District No. 87
Bloomington, Illinois

REVISIONS


REV. NO.	–
APPROVED	DATE
REV. NO.	–
APPROVED	DATE

DRAWN DATE 15-July-96
CHECKED DATE 15-July-96
APPROVED DATE
ISSUED FOR DATE
SCALE 1/16" = 1'-0"
FIELD BOOK

SHEET NAME
First Floor Plan

PROJECT NO. 695123-0

SHEET NO.
SA6.1

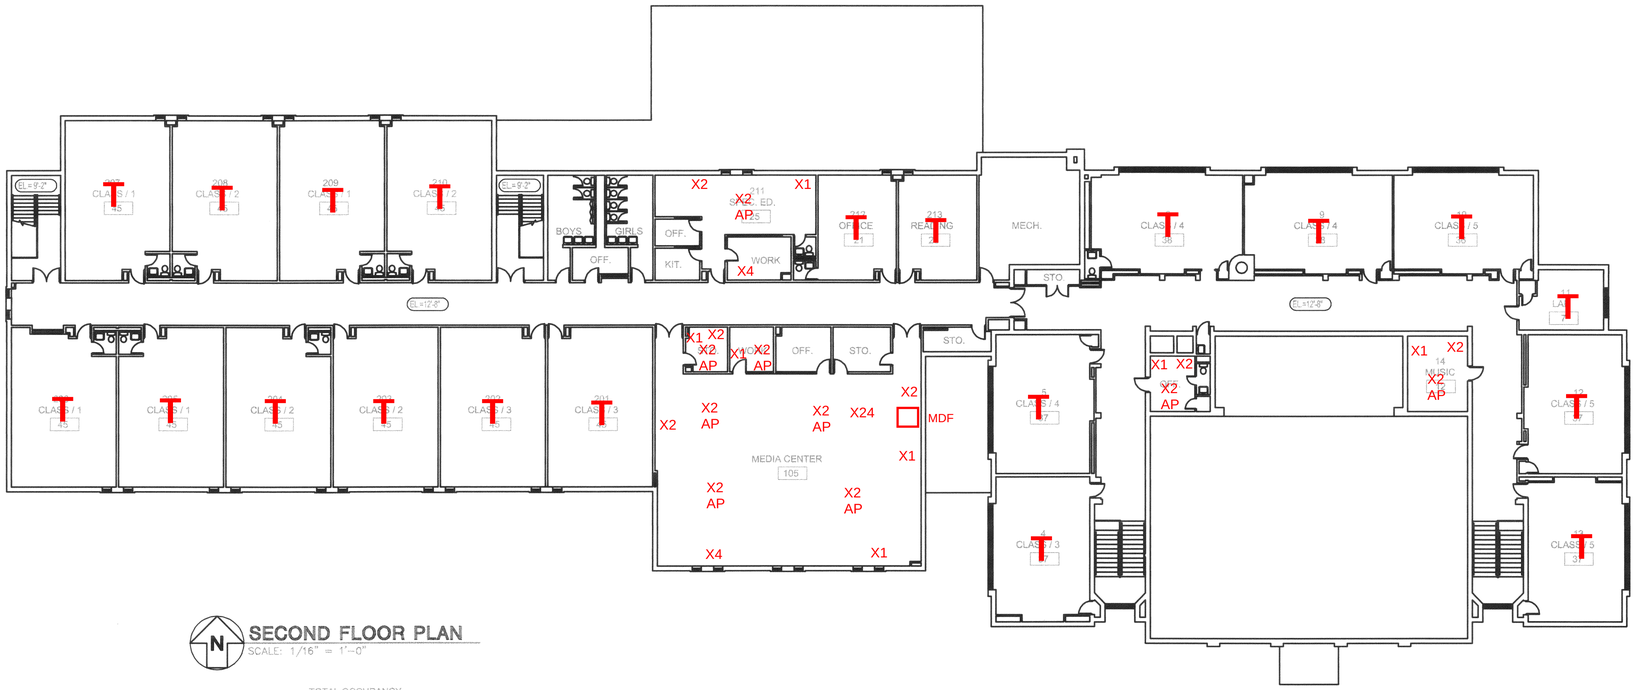

SECOND FLOOR PLAN

SCALE: 1/16" = 1'-0"

TOTAL OCCUPANCY
THIS FLOOR = 903

FIRE ZONE B

Legend

101 / CLASS / K / 53	ROOM NUMBER ROOM NAME OCCUPANCY PER ROOM
EL=0'-0"	ELEVATION HEIGHT IN RESPECT TO LOWEST STREET FLOOR

SHIVE-HATTERY
Cedar Rapids, IA • Iowa City, IA • Des Moines, IA
Moline, IL • Bloomington, IL

2103 Eastland Drive
Bloomington, Illinois 61702
Phone (309) 662-8992
Fax (309) 662-5808

Sheridan Elementary School

Safety Reference Plans

Bloomingtin Public School District No. 87

Bloomington, Illinois

REVISIONS

REV. NO. –

APPROVED DATE

REV. NO. –

APPROVED DATE

DRAWN
DATE 15-July-96

CHECKED
DATE 15-July-96

APPROVED
DATE

ISSUED FOR
DATE

SCALE 1/16" = 1'-0"
FIELD BOOK

SHEET NAME

Second Floor Plan

PROJECT NO. **695123-0**

SHEET NO.

SA6.2