## CONSTRUCTION


1. Plan Classification
   Plan C - Multi-Story, 185.340
2. Interior Arrangement
   Enclosed, 185.310.c.2
3. Direct Exterior Exiting
   No, 185.310.c.3
4. Construction Classification
   Type IV Ordinary, 185.390.b.5
5. Construction Classification
   Unsprinklered, 185.310.d

## LEGEND

- Room Number / Room Name / Occupancy per Room
- Elevation height in respect to lowest street floor
- Video Surveillance Camera Location
- Automated Emergency Defibrillator Location
- W4 — Exterior Door Identification
- CR — Card Reader/Keypad Entrance
- Campus Notice Sign (Sign Face and Style Indicated)

### WASHINGTON ELEMENTARY CAMERA LOCATIONS

| CAMERA | DESCRIPTION | WIRE |
|---|---|---|
| 001 | MAIN ENTRANCE DOORS | 2Cat5e/Fiber |
| 002 | TOP FLOOR NORTH SIDE | 2J-23Cat5 |
| 003 | TOP FLOOR NORTH SIDE | 03-23Cat5 |
| 004 | TOP FLOOR NORTH SIDE | 04-23Cat5 |
| 005 | TOP FLOOR NORTH SIDE | 05-23Cat5 |
| 006 | MAIN FLOOR NORTH SIDE | 06-1Cat5 |
| 007 | MAIN FLOOR NORTH SIDE | 07-1Cat5 |
| 008 | MAIN FLOOR NORTH SIDE | 08-1Cat5 |
| 009 | MAIN FLOOR NORTH SIDE | 09-1Cat5 |
| 010 | 5th GRADE HALL TOP FLOOR SOUTH SIDE | 10-5Cat5 |
| 011 | 5th GRADE HALL TOP FLOOR SOUTH SIDE | 11-5Cat5 |
| 012 | 4th GRADE HALL MAIN FLOOR SOUTH SIDE | 12-4Cat5 |
| 013 | 4th GRADE HALL MAIN FLOOR SOUTH SIDE | 13-4Cat5 |
| 014 | BASEMENT HALL | 14Cat5 |
| 015 | BASEMENT HALL | 15Cat5 |
| 016 | BASEMENT HALL | 16Cat5 |
| 017 | BASEMENT HALL | 17Cat5 |
| 018 | CAFETERIA HALLWAY | 18Cat5e |
| 019 | CAFETERIA WEST SIDE | 19Cat5eW1 |
| 020 | CAFETERIA WEST SIDE | 20Cat5eW2 |
| 021 | CAFETERIA EAST SIDE | 21Cat5e |
| 022 | CAFETERIA EAST SIDE | 22Cat5E2 |
| 023 | EXTERIOR FRONT | 23Cat5 |
| 024 | EXTERIOR REAR | 24Cat5e |
| 025 | EXTERIOR REAR | 25EXTCat |
| 026 | EXTERIOR MAIN ENTRANCE DOORS | 26EXTdoo |
| 027 | EXTERIOR CIRCLE DRIVE | 27ExtCam |
| 028 | EXTERIOR STATE ST. NORTH STAIRS | 28Cat5 T2 |
| 029 | GYM NORTH SIDE | 29Cat5e |
| 030 | GYM SOUTH SIDE | 30Cat5e |
| 031 | LAB NORTH STAIRS | 31Cat5e |
| 032 | LAB SOUTH STAIRS | 32Cat5 |

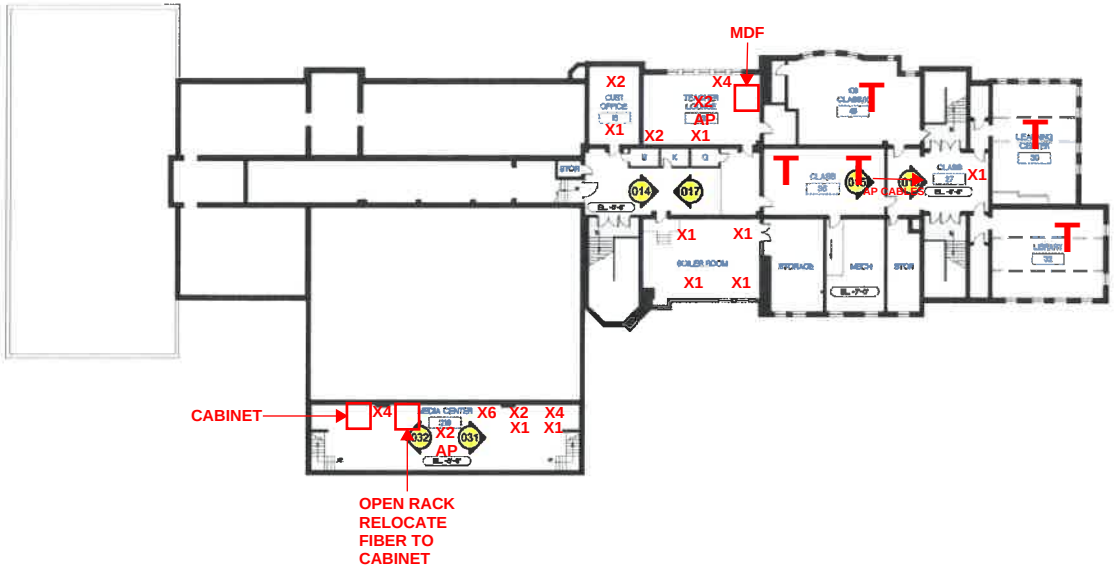


# BASEMENT FLOOR PLAN

SCALE: 1/32" = 1'-0"

TOTAL OCCUPANCY THIS FLOOR = 436

FIRST FLOOR GSF = 11,752 GSF / FIRE ZONE A

NORTH

© 2017 RUSSEL L. FRANCOIS

BLOOMINGTON PUBLIC SCHOOLS DISTRICT #87

FACILITY MASTER PLAN

**WASHINGTON ELEMENTARY SCHOOL**

1201 EAST WASHINGTON STREET BLOOMINGTON, ILLINOIS

FRANCOIS ASSOCIATES ARCHITECTS LLC
115 WEST WASHINGTON STREET BLOOMINGTON, ILLINOIS 61701

FA16044
SHEET 2 OF 5 SHEETS

**REF11.2a**

BASEMENT FLOOR PLAN

DRAWN: KRC DATE: 05.24.17

REVISIONS:

THE DIMENSIONS SHOWN ARE REASONABLY ACCURATE, BUT IT IS THE RESPONSIBILITY OF THE CONTRACTOR TO VERIFY ALL DIMENSIONS WITH ALL PORTIONS OF THE WORK PRIOR TO PROCEEDING WITH CONSTRUCTION OR FABRICATION. NOTIFY THE ARCHITECT IF CLARIFICATION OF OR REVISION TO ANY INFORMATION SHOWN IS REQ'D.

## CONSTRUCTION


1. Plan Classification
   Plan C - Multi-Story, 185.340
2. Interior Arrangement
   Enclosed, 165.310.c.2
3. Direct Exterior Exiting
   No, 185.310.c.3
4. Construction Classification
   Type IV Ordinary, 185.390.b.5
5. Construction Classification
   Unsprinklered, 165.310.d

## LEGEND

- Room Number / Room Name / Occupancy per Room
- Elevation height in respect to lowest street floor
- Video Surveillance Camera Location
- Automated Emergency Defibrillator Location
- W4 — Exterior Door Identification
- CR — Card Reader/Keypad Entrance
- Campus Notice Sign (Sign Face and Style Indicated)

## CAMERA LOCATIONS

| CAMERA | DESCRIPTION | NAME |
|---|---|---|
| 001 | MAIN ENTRANCE DOORS | 001Foyer |
| 002 | TOP FLOOR NORTH SIDE | 02-33Hall |
| 003 | TOP FLOOR NORTH SIDE | 03-33Hall |
| 004 | TOP FLOOR NORTH SIDE | 04-33Hall |
| 005 | TOP FLOOR NORTH SIDE | 05-33Hall |
| 006 | MAIN FLOOR NORTH SIDE | 06-1HallS |
| 007 | MAIN FLOOR NORTH SIDE | 07-1HallS |
| 008 | MAIN FLOOR NORTH SIDE | 08-1HallS |
| 009 | MAIN FLOOR NORTH SIDE | 09-1HallS |
| 010 | 5th GRADE HALL TOP FLOOR SOUTH SIDE | 10-5thHall |
| 011 | 5th GRADE HALL TOP FLOOR SOUTH SIDE | 11-5thHall |
| 012 | 4th GRADE HALL MAIN FLOOR SOUTH SIDE | 12-4thHall |
| 013 | 4th GRADE HALL MAIN FLOOR SOUTH SIDE | 13-4thHall |
| 014 | BASEMENT HALL | 14BsmtH1 |
| 015 | BASEMENT HALL | 15BsmtH2 |
| 016 | BASEMENT HALL | 16BsmtH3 |
| 017 | BASEMENT HALL | 17BsmtH4 |
| 018 | CAFETERIA HALLWAY | 18CafeHall |
| 019 | CAFETERIA WEST SIDE | 19CafeW1 |
| 020 | CAFETERIA WEST SIDE | 20CafeW2 |
| 021 | CAFETERIA EAST SIDE | 21CafeE1 |
| 022 | CAFETERIA EAST SIDE | 22CafeE2 |
| 023 | EXTERIOR FRONT | 23ExtST1 |
| 024 | EXTERIOR REAR | 24ExtW8 |
| 025 | EXTERIOR REAR | 25EXTCaf |
| 026 | EXTERIOR MAIN ENTRANCE DOORS | 26EXMain |
| 027 | EXTERIOR CIRCLE DRIVE | 27ExtCirD |
| 028 | EXTERIOR STATE ST, NORTH STAIRS | 28ExtST2 |
| 029 | GYM NORTH SIDE | 29Gym#4 |
| 030 | GYM SOUTH SIDE | 30Gym#8 |
| 031 | LAB NORTH STAIRS | 31LabN |
| 032 | LAB SOUTH STAIRS | 32LabS |

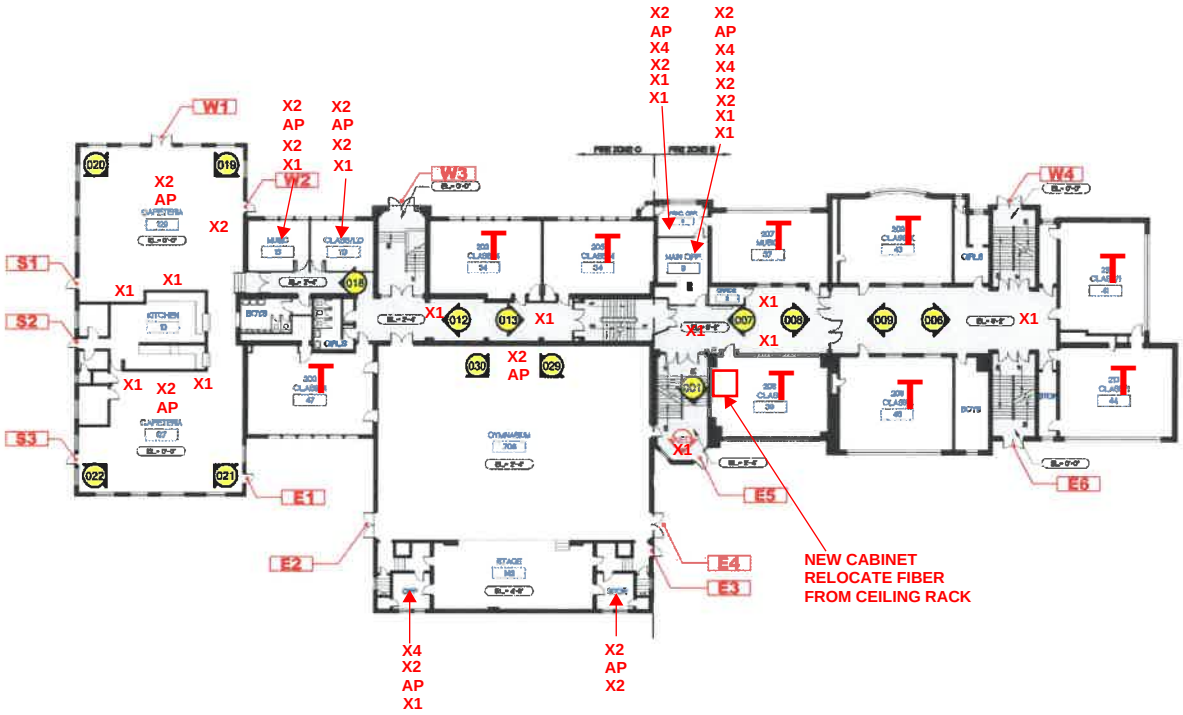


# FIRST FLOOR PLAN

SCALE: 1/32" = 1'-0"

TOTAL OCCUPANCY THIS FLOOR - 1,490

FIRST FLOOR GSF - 26,040 GSF / FIRE ZONE B,C

NORTH

© 2017 RUSSEL L. FRANCOIS

THE DIMENSIONS SHOWN ARE REASONABLY ACCURATE, BUT IT IS THE RESPONSIBILITY OF THE CONTRACTOR TO VERIFY ALL DIMENSIONS WITH ALL PORTIONS OF THE WORK PRIOR TO PROCEEDING WITH CONSTRUCTION OR FABRICATION. NOTIFY THE ARCHITECT IF CLARIFICATION OF OR REVISION TO ANY INFORMATION SHOWN IS REQ'D.

BLOOMINGTON PUBLIC SCHOOLS DISTRICT #87

FACILITY MASTER PLAN

**WASHINGTON ELEMENTARY SCHOOL**

1201 EAST WASHINGTON STREET

BLOOMINGTON, ILLINOIS

FRANCOIS ASSOCIATES ARCHITECTS LLC
115 WEST WASHINGTON STREET BLOOMINGTON, ILLINOIS 61701

FAA16044
SHEET 3 OF 5 SHEETS

**REF11.2b**

FIRST FLOOR PLAN

DRAWN: KRC DATE: 05.24.17

REVISIONS:

## CONSTRUCTION


1. Plan Classification
   Plan C - Multi-Story, 185.340
2. Interior Arrangement
   Enclosed, 185.310.c.2
3. Direct Exterior Exiting
   No, 185.310.c.3
4. Construction Classification
   Type IV Ordinary, 185.390.b.5
5. Construction Classification
   Unsprinklered, 185.310.d

## LEGEND

- Room Number / Room Name / Occupancy per Room
- Elevation height in respect to lowest street floor
- Video Surveillance Camera Location
- Automated Emergency DeRibrillator Location
- Exterior Door Identification
- Card Reader/Keypad Entrance
- Campus Notice Sign (Sign Face and Style Included)

## CAMERA LOCATIONS

| Location No. | DESCRIPTION | NAME |
|---|---|---|
| 001 | MAIN ENTRANCE DOORS | 001Front |
| 002 | TOP FLOOR NORTH SIDE | 02-2ndn |
| 003 | TOP FLOOR NORTH SIDE | 03-2ndn |
| 004 | TOP FLOOR NORTH SIDE | 04-2ndn |
| 005 | TOP FLOOR NORTH SIDE | 05-2ndn |
| 006 | MAIN FLOOR NORTH SIDE | 06-1stn1 |
| 007 | MAIN FLOOR NORTH SIDE | 07-1stn2 |
| 008 | MAIN FLOOR NORTH SIDE | 08-1stn3 |
| 009 | MAIN FLOOR NORTH SIDE | 09-1stn4 |
| 010 | 5th GRADE HALL TOP FLOOR SOUTH SIDE | 10-2nds |
| 011 | 5th GRADE HALL TOP FLOOR SOUTH SIDE | 11-2nds |
| 012 | 4th GRADE HALL MAIN FLOOR SOUTH SIDE | 12-4thS |
| 013 | 4th GRADE HALL MAIN FLOOR SOUTH SIDE | 13-4thS |
| 014 | BASEMENT HALL | 14BGn1 |
| 015 | BASEMENT HALL | 15BGn2 |
| 016 | BASEMENT HALL | 16BGn3 |
| 017 | BASEMENT HALL | 17BGn4 |
| 018 | CAFETERIA HALLWAY | 18CafHal |
| 019 | CAFETERIA WEST SIDE | 19CafeW1 |
| 020 | CAFETERIA WEST SIDE | 20CafeW2 |
| 021 | CAFETERIA EAST SIDE | 21CafeE1 |
| 022 | CAFETERIA EAST SIDE | 22CafeE2 |
| 023 | EXTERIOR FRONT | 23ExtS11 |
| 024 | EXTERIOR REAR | 24ExtW8 |
| 025 | EXTERIOR REAR | 25EXTCaf |
| 026 | EXTERIOR MAIN ENTRANCE DOORS | 26EXMain |
| 027 | EXTERIOR CIRCLE DRIVE | 27ExCirD |
| 028 | EXTERIOR STATE ST. NORTH STAIRS | 28ExtST2 |
| 029 | GYM NORTH SIDE | 29Gym1N |
| 030 | GYM SOUTH SIDE | 30Gym1S |
| 031 | LAB NORTH STAIRS | 31LabN |
| 032 | LAB SOUTH STAIRS | 32LabS |

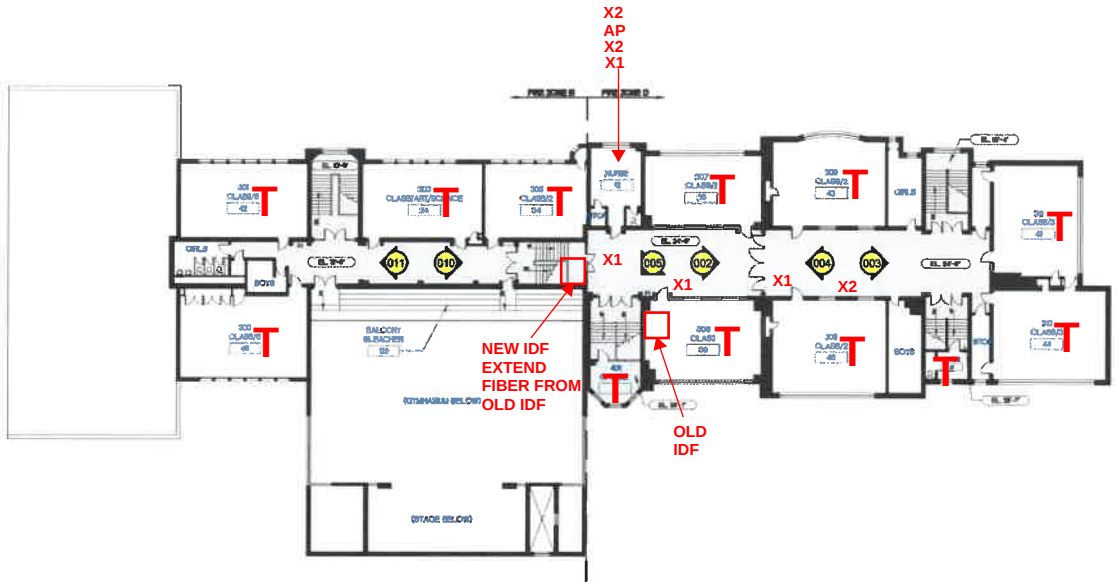


# SECOND FLOOR PLAN

SCALE: 1/32" = 1'-0"

TOTAL OCCUPANCY THIS FLOOR = 542

SECOND FLOOR GSF = 15,306 GSF / FIRE ZONE D,E

NORTH

© 2017 RUSSEL L. FRANCOIS

BLOOMINGTON PUBLIC SCHOOLS DISTRICT #87

FACILITY MASTER PLAN

**WASHINGTON ELEMENTARY SCHOOL**

1201 EAST WASHINGTON STREET BLOOMINGTON, ILLINOIS

D87

FRANCOIS ASSOCIATES ARCHITECTS LLC
110 WEST WASHINGTON STREET BLOOMINGTON, ILLINOIS 61701

FAA16044
SHEET 4 OF 5 SHEETS

**REF11.2c**

SECOND FLOOR PLAN

DRAWN: KRC DATE: 05.24.17

REVISIONS:


THE DIMENSIONS SHOWN ARE REASONABLY ACCURATE, BUT IT IS THE RESPONSIBILITY OF THE CONTRACTOR TO VERIFY ALL DIMENSIONS WITH ALL PORTIONS OF THE WORK PRIOR TO PROCEEDING WITH CONSTRUCTION OR FABRICATION. NOTIFY THE ARCHITECT IF CLARIFICATION OF OR REVISION TO ANY INFORMATION SHOWN IS REQ'D.

## CONSTRUCTION

1. Plan Classification
   Plan C - Multi-Story, 165.340
2. Interior Arrangement
   Enclosed, 165.310.c.2
3. Direct Exterior Exiting
   No, 165.310.c.3
4. Construction Classification
   Type IV Ordinary, 165.390.b.5
5. Construction Classification
   Unsprinklered, 165.310.d

## LEGEND

- Room Number / Room Name / Occupancy per Room
- Elevation height in respect to lowest street floor
- Video Surveillance Camera Location
- Automated Emergency Defibrillator Location
- W4 — Exterior Door Identification
- CR — Card Reader/Keypad Entrance
- Campus Notice Sign (Sign Face and Style indicated)

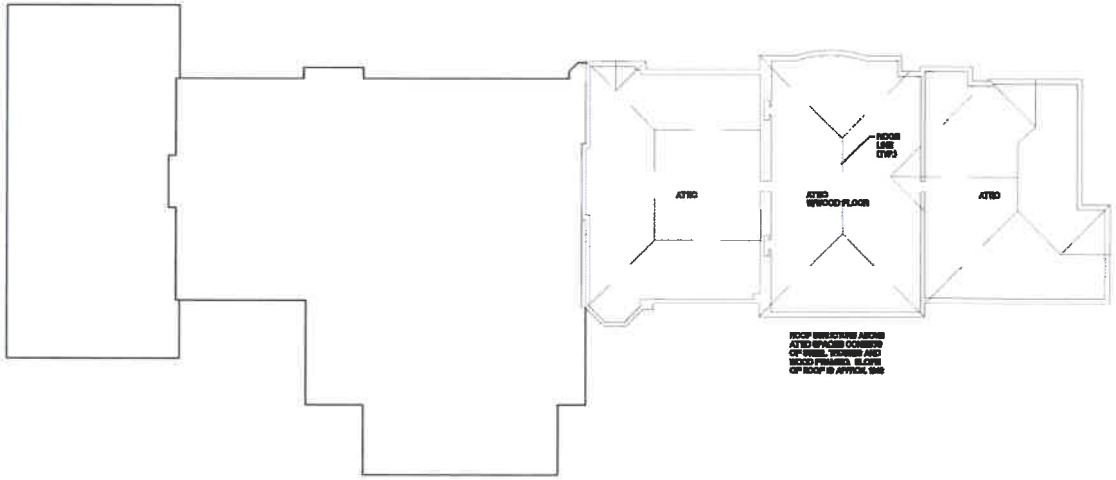


# ATTIC FLOOR PLAN

SCALE: 1/32" = 1'-0"

NORTH

© 2017 RUSSEL L. FRANCOIS

THE DIMENSIONS SHOWN ARE REASONABLY ACCURATE, BUT IT IS THE RESPONSIBILITY OF THE CONTRACTOR TO VERIFY ALL DIMENSIONS WITH ALL PORTIONS OF THE WORK PRIOR TO PROCEEDING WITH CONSTRUCTION OR FABRICATION. NOTIFY THE ARCHITECT IF CLARIFICATION OF OR REVISION TO ANY INFORMATION SHOWN IS REQ'D.

BLOOMINGTON PUBLIC SCHOOLS DISTRICT 87

FACILITY MASTER PLAN
**WASHINGTON ELEMENTARY SCHOOL**

1201 EAST WASHINGTON STREET BLOOMINGTON, ILLINOIS

87

FRANCOIS ASSOCIATES ARCHITECTS LLC
115 WEST WASHINGTON STREET BLOOMINGTON, ILLINOIS 61701

FA16044
SHEET 5 OF 5 SHEETS

**REF11.2d**

ATTIC FLOOR PLAN

DRAWN: KRC DATE: 05.24.17

REVISIONS: