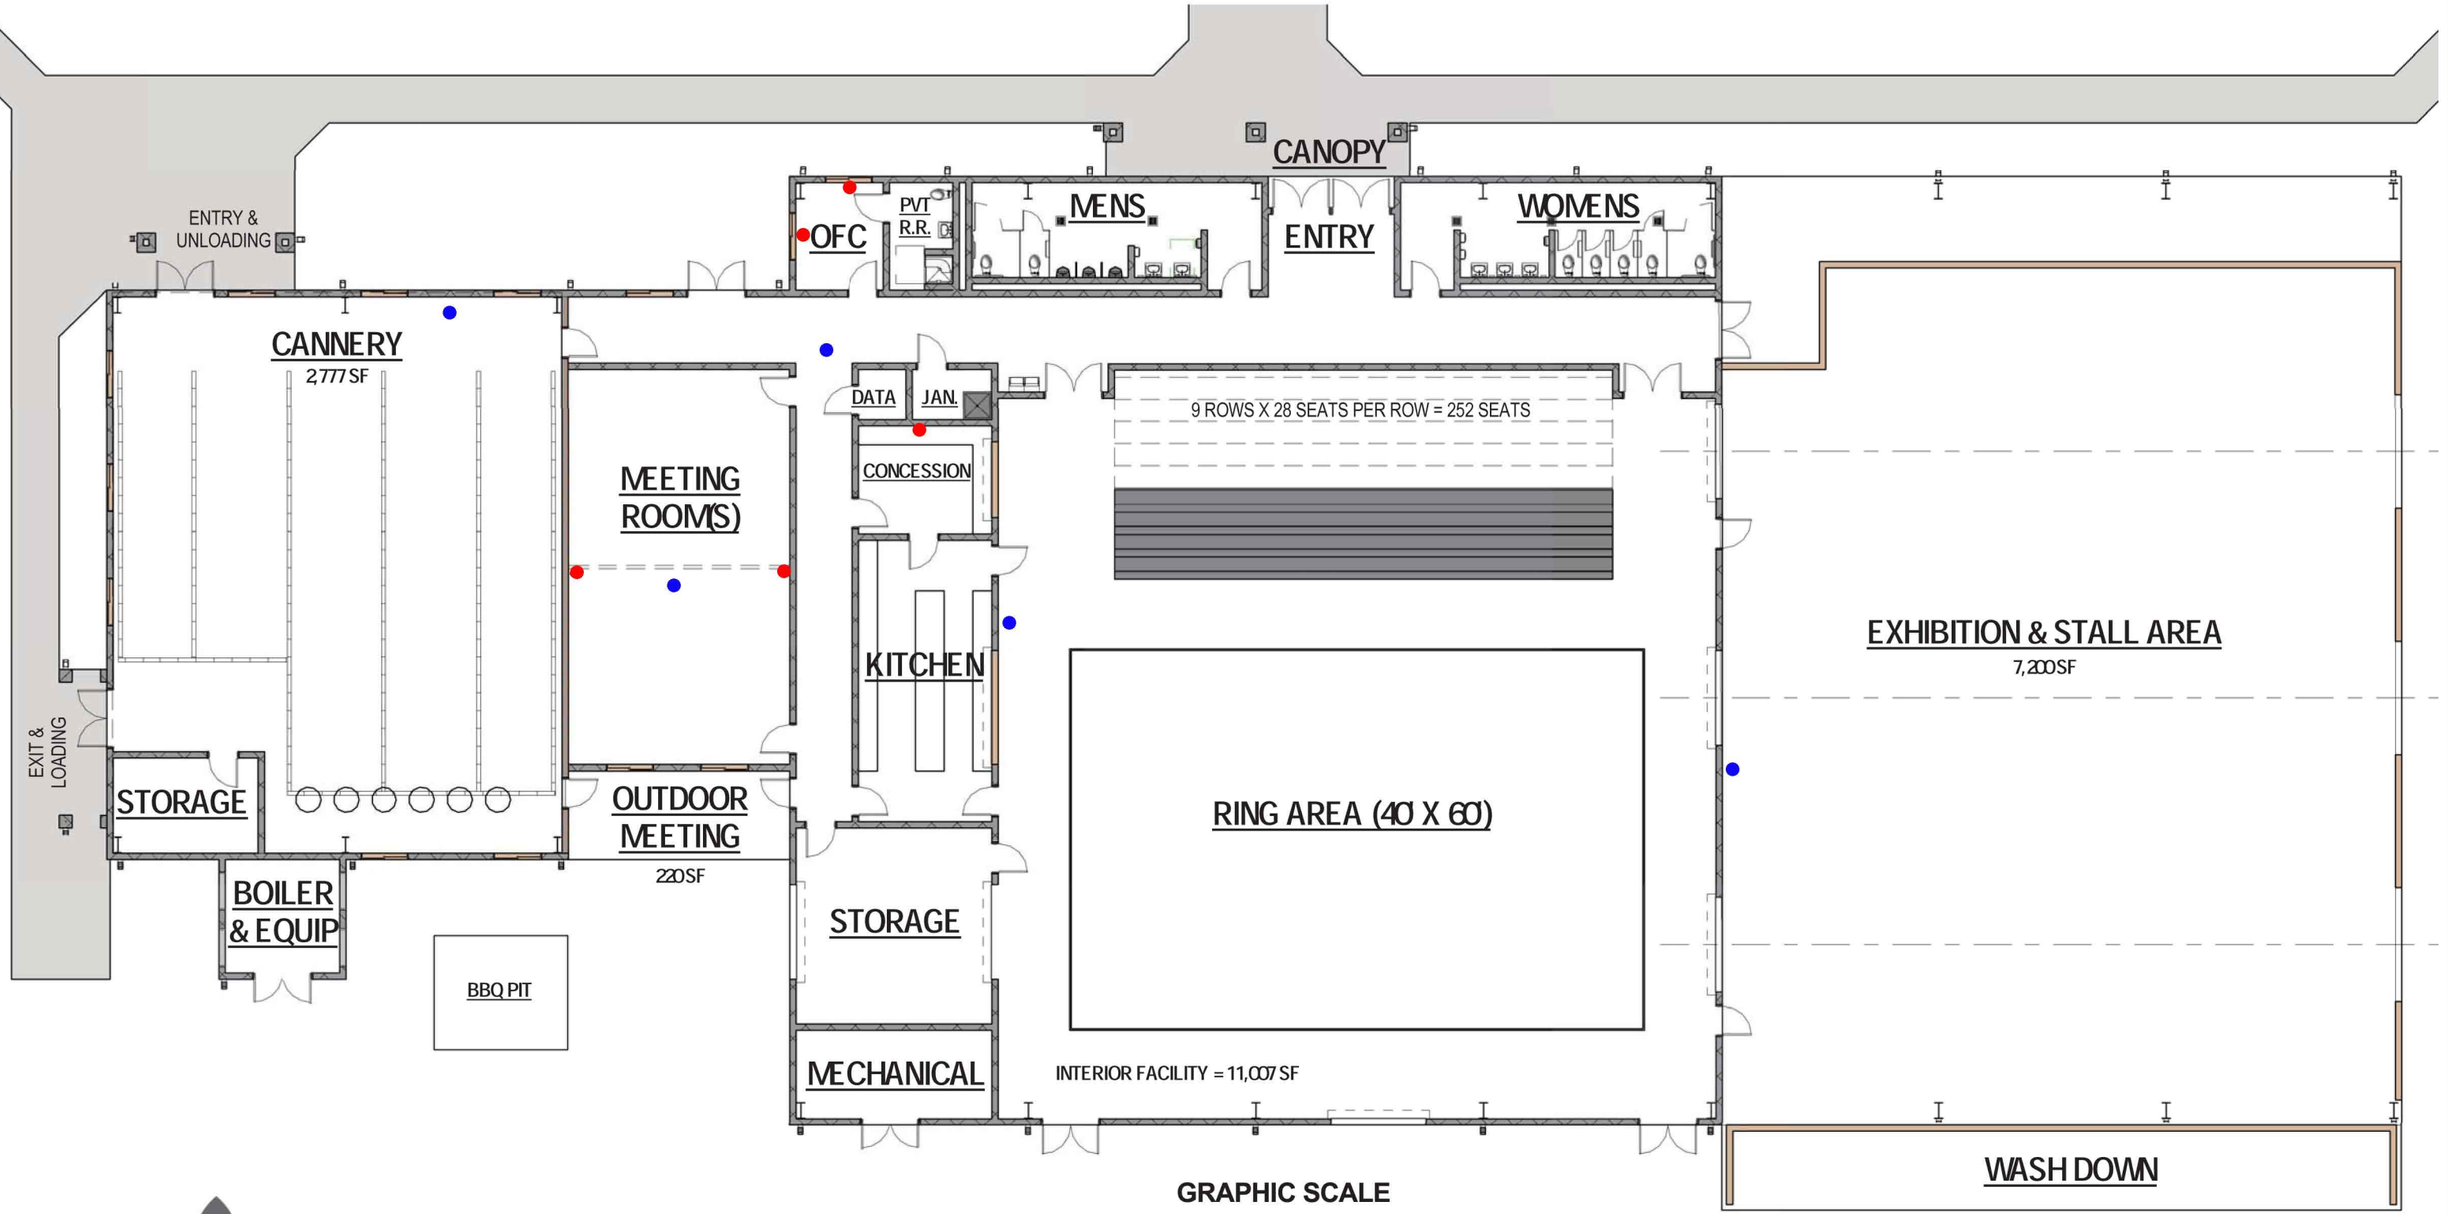


GRAPHIC SCALE

0 16 32 48 64

1 AG-ED CENTER CONCEPTUAL PLAN
1/16" = 1'-0"

Breaux & Associates
ARCHITECTS
4080 McGINNIS FERRY ROAD, SUITE 1407
ALPHARETTA, GA 30005 P: (678) 585 - 4508

GILMER COUNTY AGRICULTURE EDUCATION CENTER
(WITH LIVESTOCK FACILITY)
GILMER COUNTY CHARTER SCHOOLS

AG-ED CENTER CONCEPTUAL FLOOR PLAN

Project number	15112
Date	12/7/2015
Scale	1/16" = 1'-0"

AEC-2