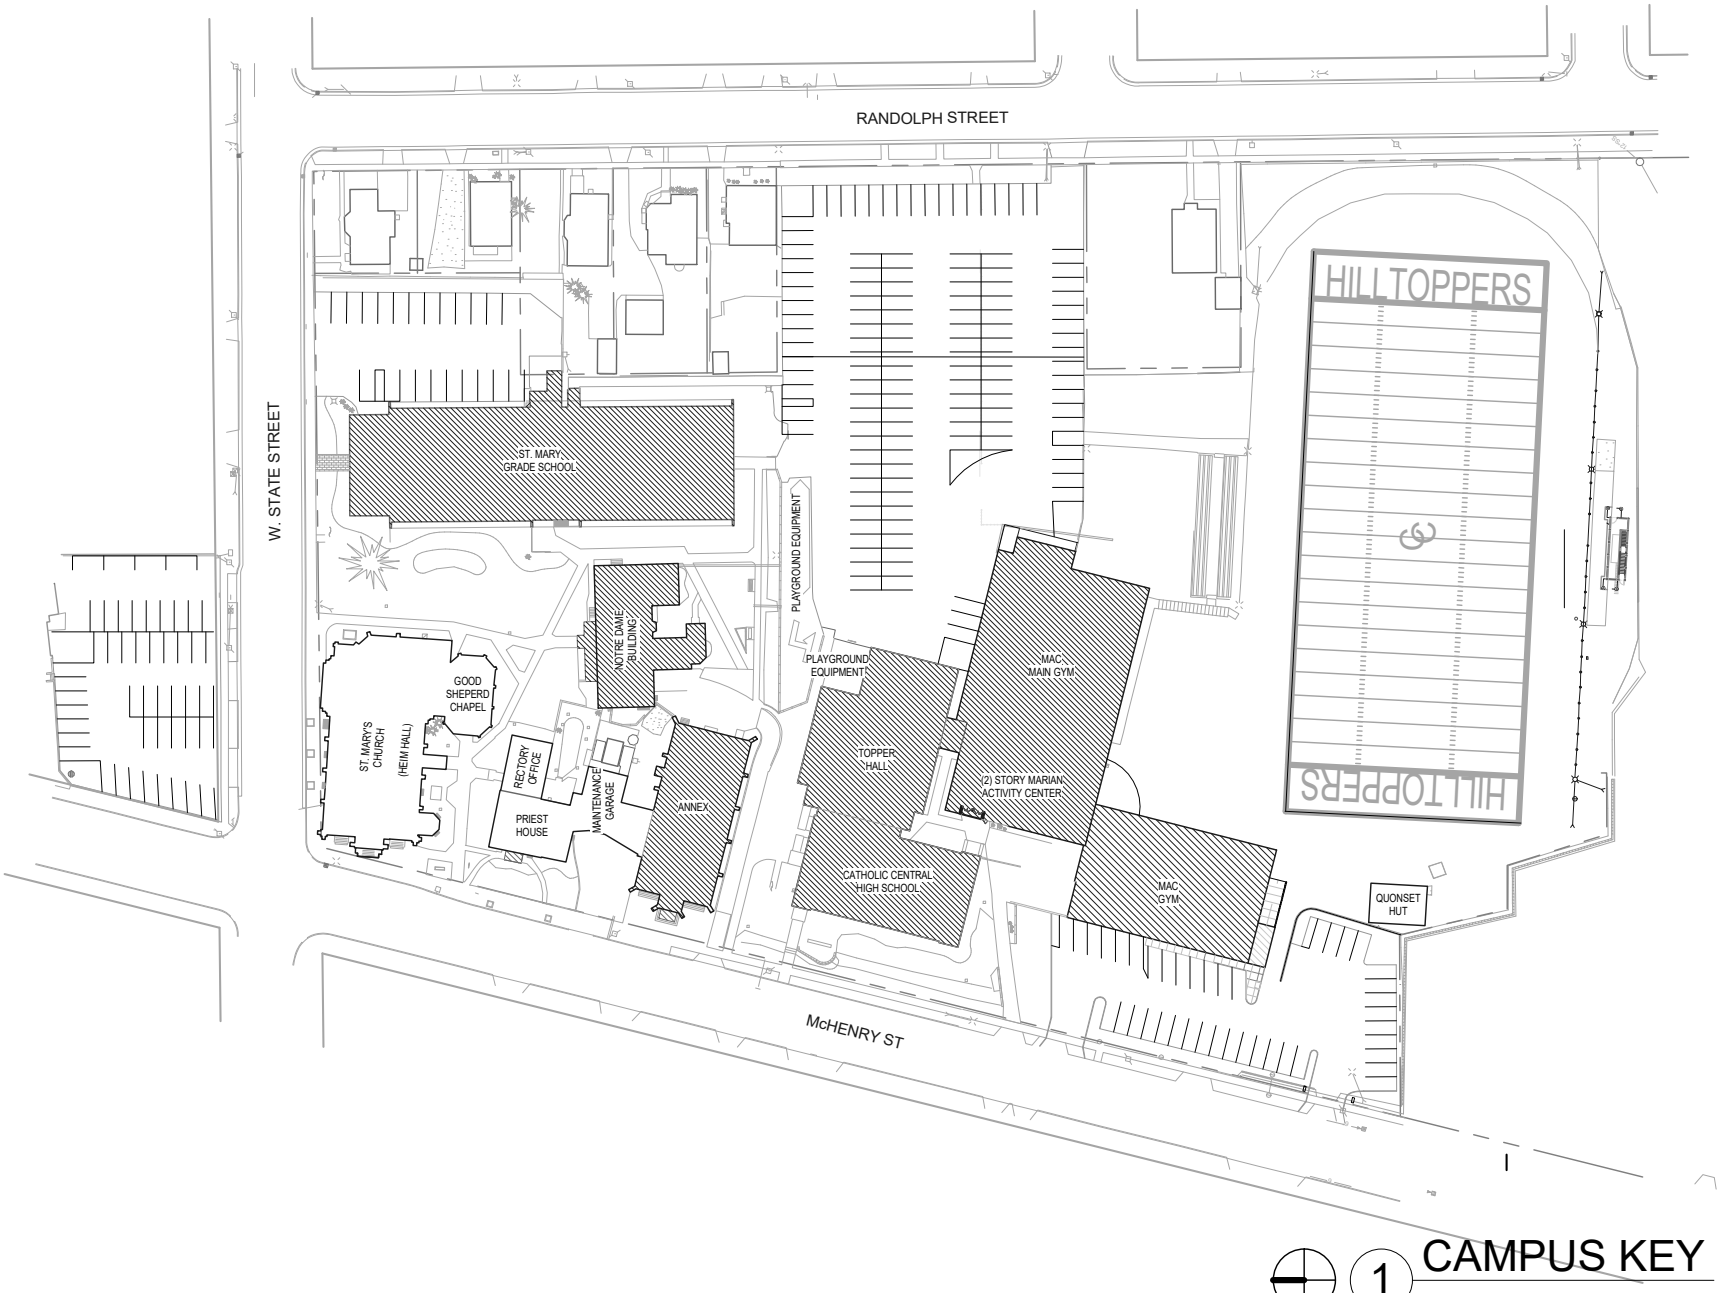


1 CAMPUS KEY
1" = 80'-0"

REVISIONS

ST MARY BURLINGTON CAMPUS

BURLINGTON, WI 53105


ISSUE: 12/27/2018 5:40:16 PM

COPYRIGHT PROTECTED 2018

SHEET NO.

A100

CL = CLOSET / STORAGE
WC = WATER CLOSET (TOILET ROOM)
ELEC = ELECTRICAL ROOM
MECH = MECHANICAL ROOM
FEC = FIRE EXTINGUISHER CABINET

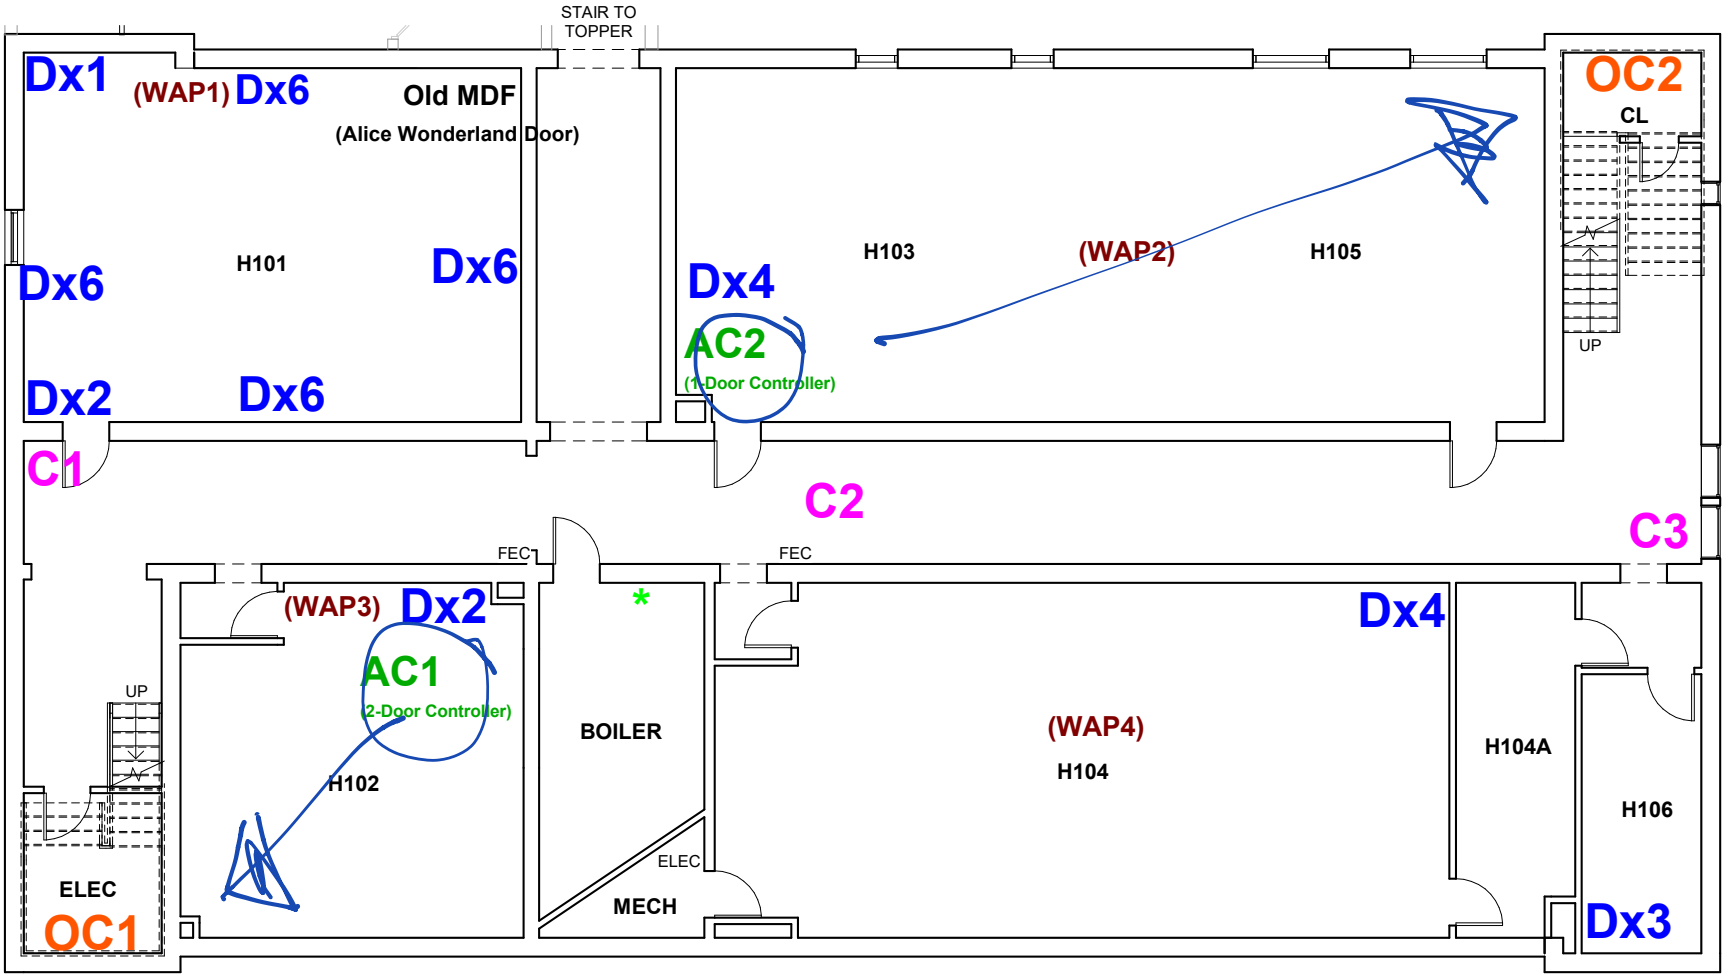

1/8" = 1'-0"

REVISIONS

CATHOLIC CENTRAL HIGH SCHOOL

148 MCHENRY ST, BURLINGTON, WI 53105

ISSUE: 12/27/2018 5:46:28 PM


COPYRIGHT PROTECTED 2018

SHEET NO.

A104

BASEMENT

CL = CLOSET / STORAGE
WC = WATER CLOSET (TOILET ROOM)
FEC = FIRE EXTINGUISHER CABINET

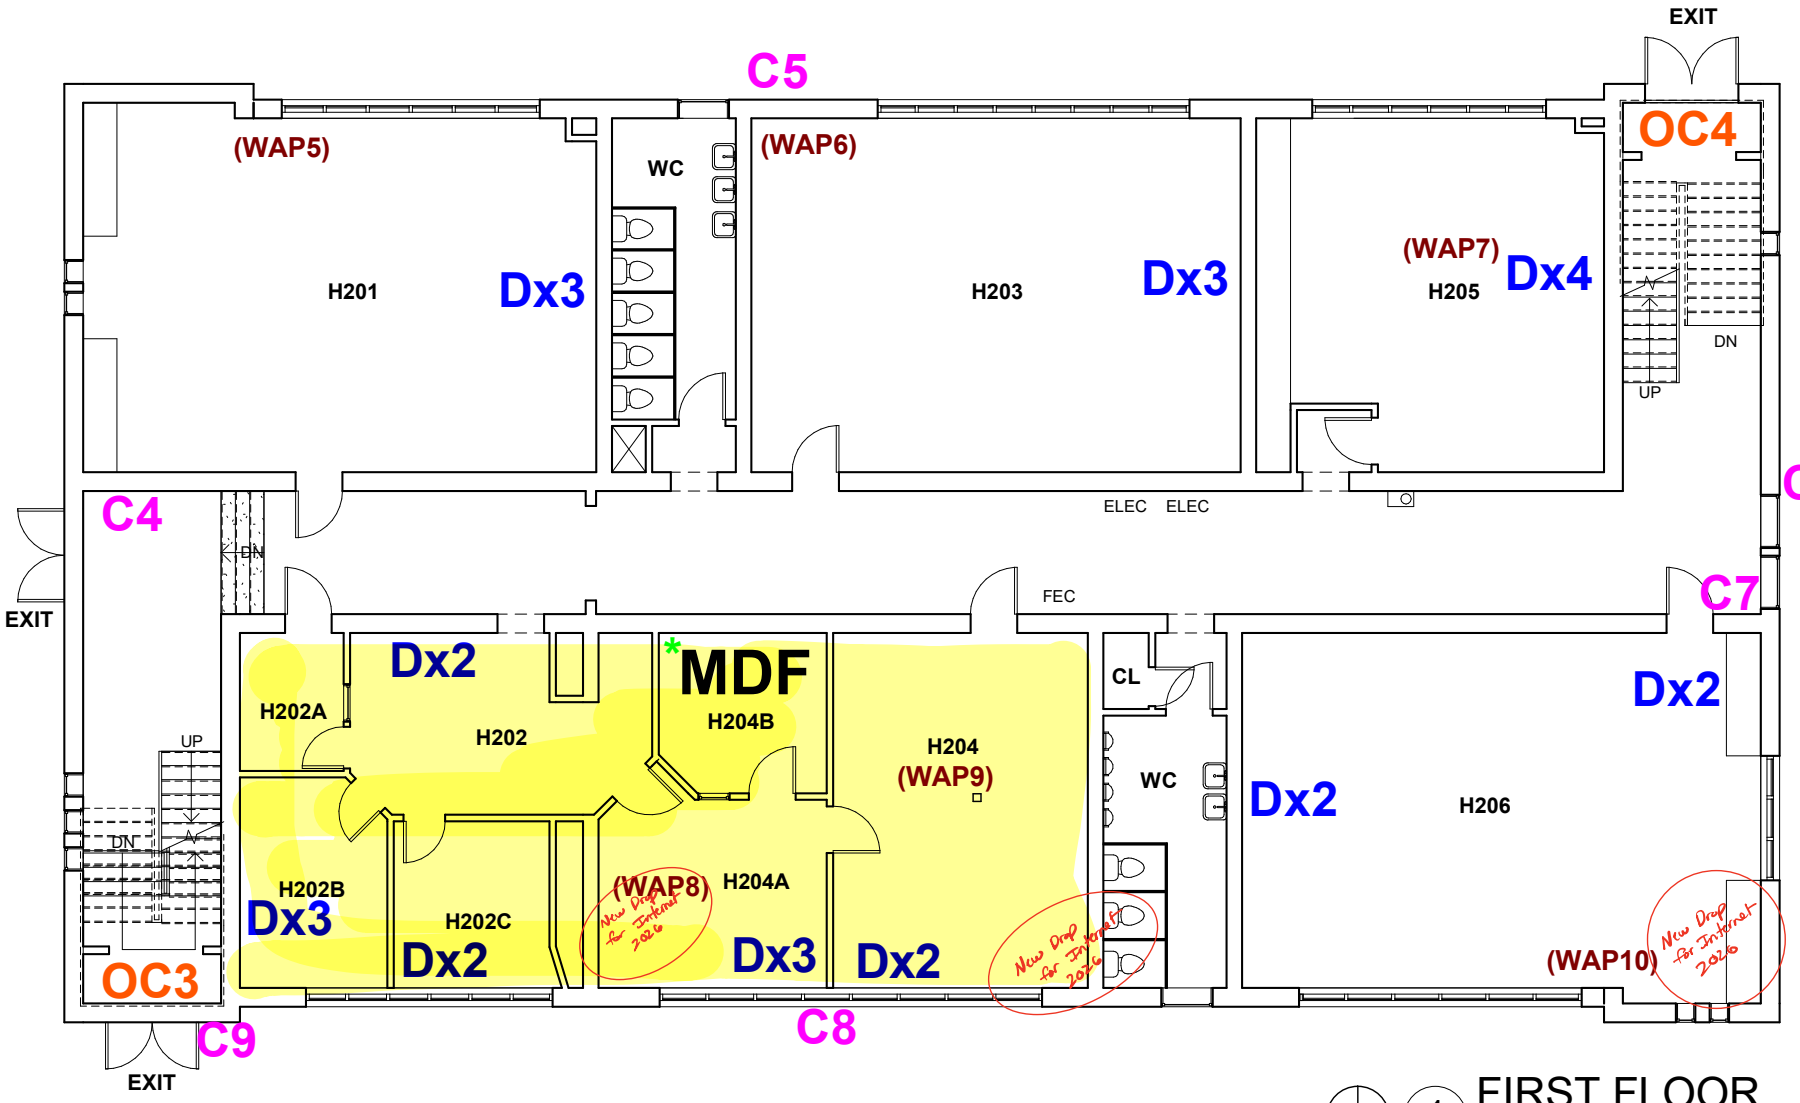

1 FIRST FLOOR
1/8" = 1'-0"

REVISIONS

CATHOLIC CENTRAL HIGH SCHOOL

148 MCHENRY ST, BURLINGTON, WI 53105


ISSUE: 12/27/2018 5:46:28 PM

SHEET NO.

A105

COPYRIGHT PROTECTED 2018

CL = CLOSET / STORAGE
WC = WATER CLOSET (TOILET ROOM)
FEC = FIRE EXTINGUISHER CABINET

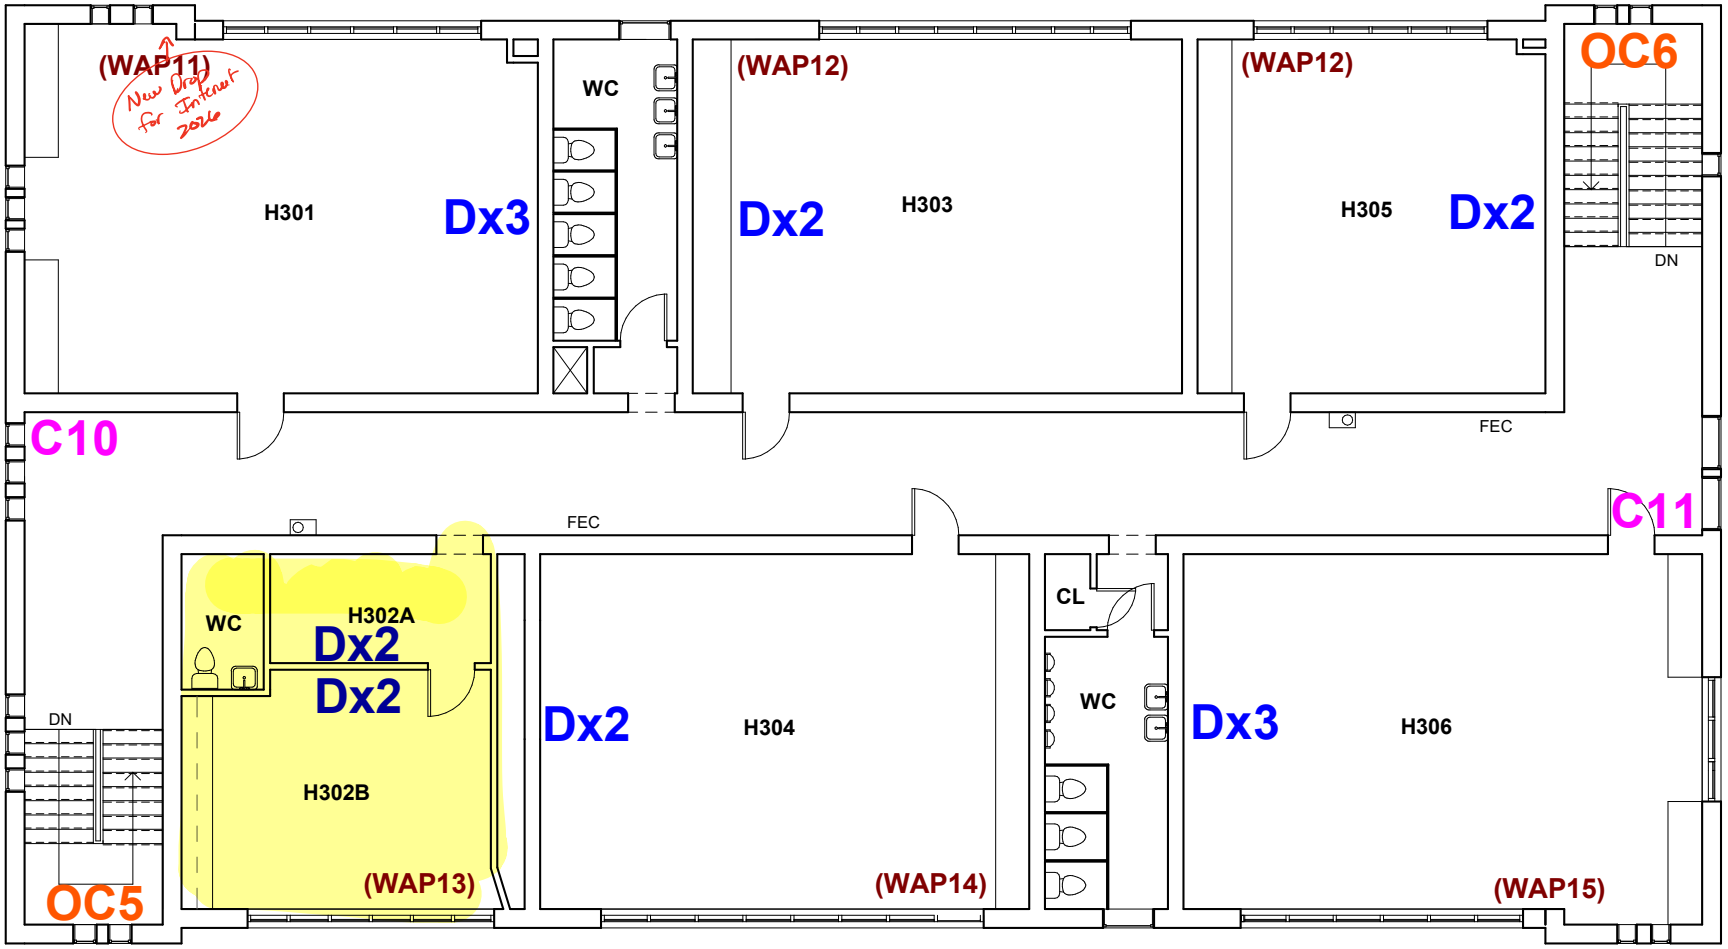

1 SECOND FLOOR
1/8" = 1'-0"

REVISIONS

CATHOLIC CENTRAL HIGH SCHOOL

148 MCHENRY ST, BURLINGTON, WI 53105


ISSUE: 12/27/2018 5:46:28 PM

COPYRIGHT PROTECTED 2018


SHEET NO.

A106

CL = CLOSET / STORAGE
WC = WATER CLOSET (TOILET ROOM)

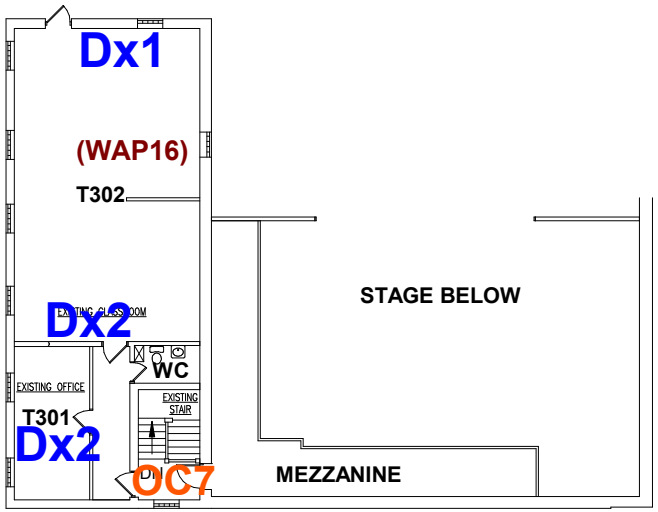

2 SECOND FLOOR
1/16" = 1'-0"

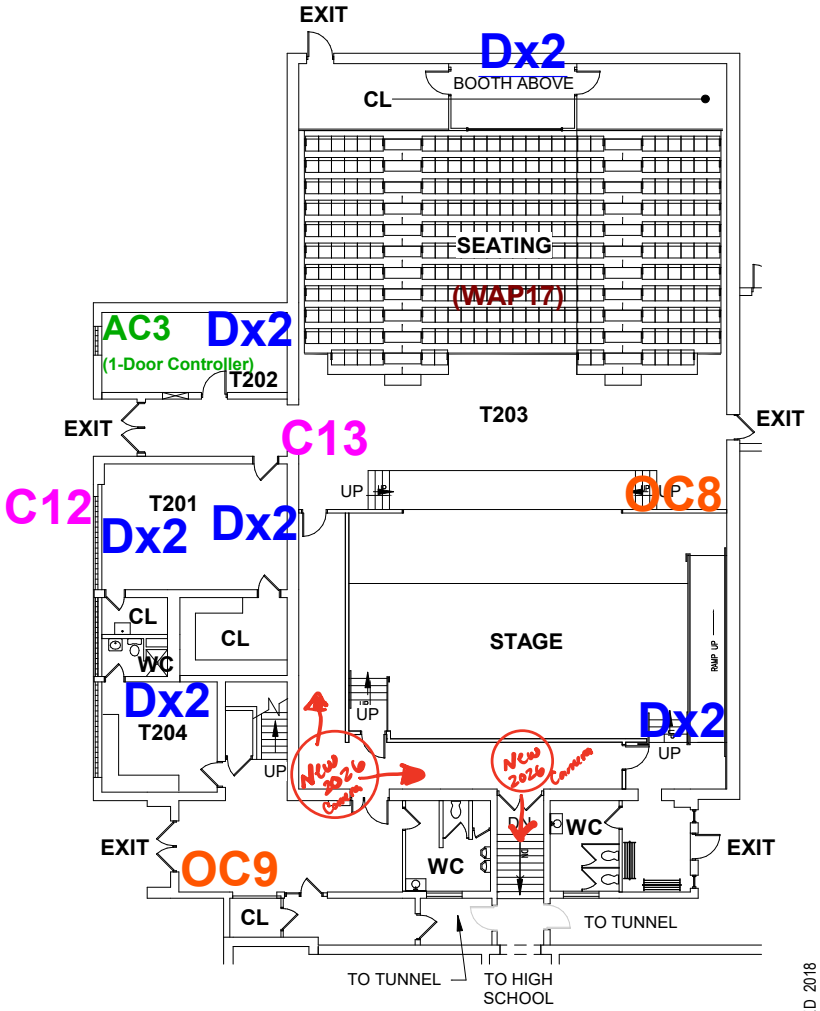

1 FIRST FLOOR
1/16" = 1'-0"

REVISIONS

TOPPER HALL

148 MCHENRY ST, BURLINGTON, WI 53105


COPYRIGHT PROTECTED 2018

ISSUE: 12/27/2018 5:58:15 PM

SHEET NO.

A107

CL = CLOSET / STORAGE
WC = WATER CLOSET (TOILET ROOM)
EL = ELEVATOR
ELEC = ELECTRICAL ROOM
FEC = FIRE EXTINGUISHER CABINET

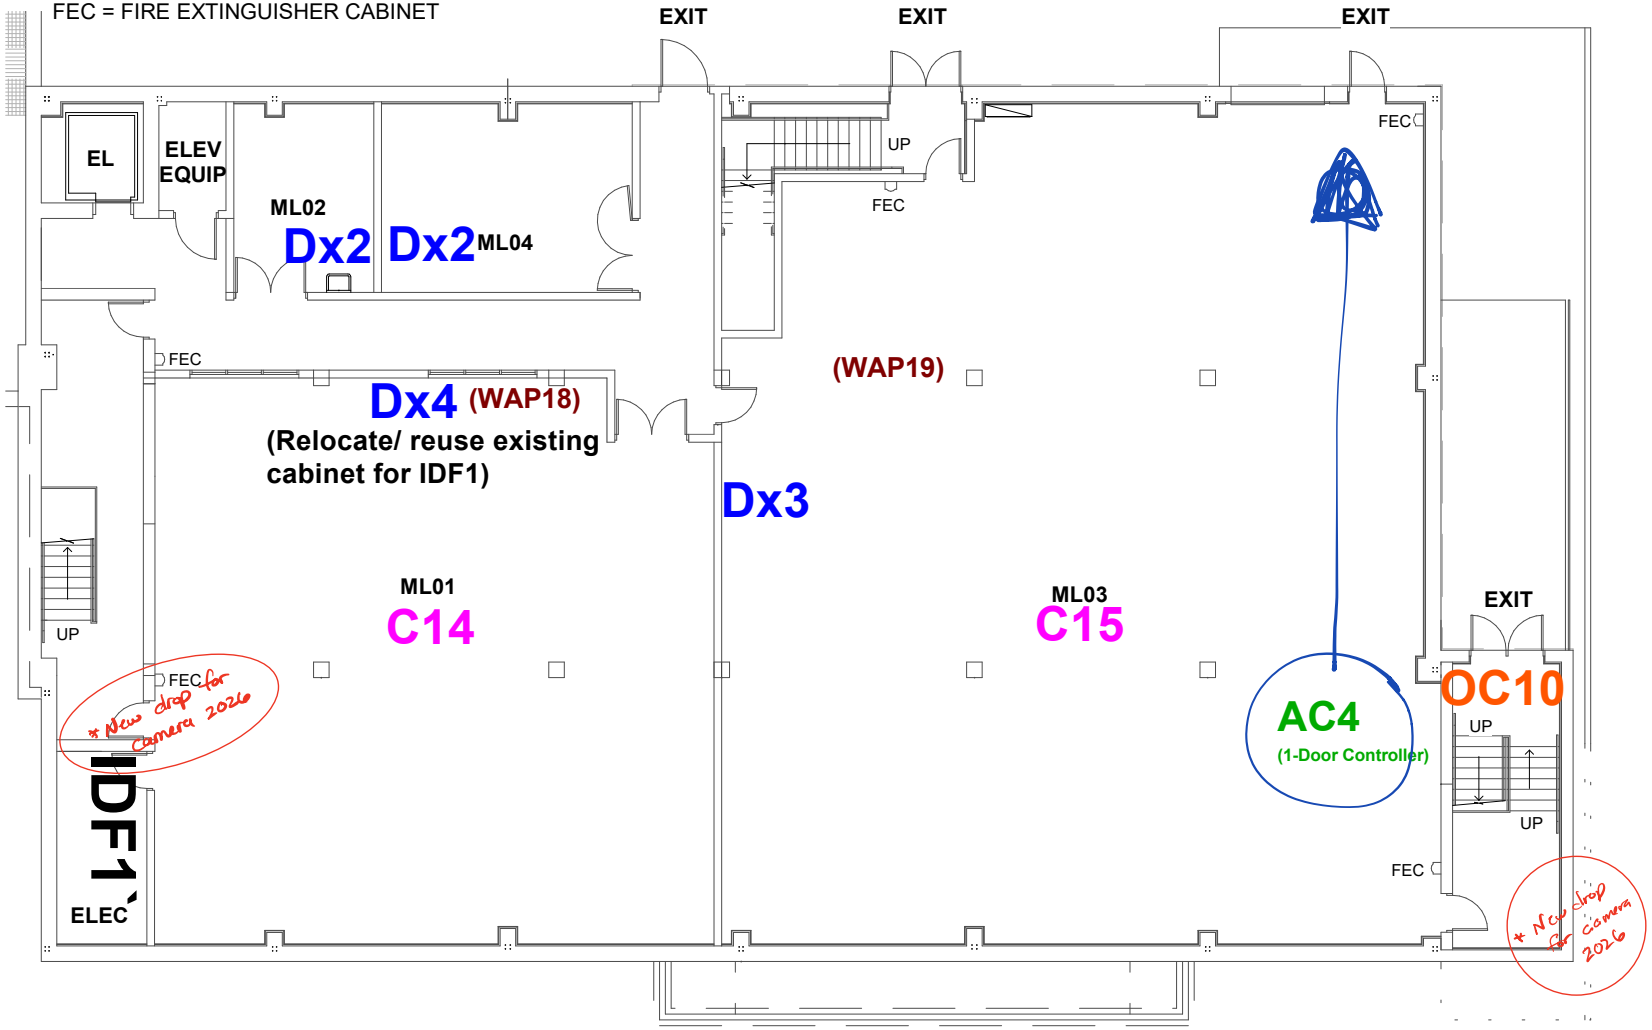

1 BASEMENT
3/32" = 1'-0"

REVISIONS

MARIAN ACTIVITY CENTER (MAC)

148 MCHENRY ST, BURLINGTON, WI 53105

ISSUE: 12/27/2018 5:48:46 PM


SHEET NO.

A108

COPYRIGHT PROTECTED 2018

CL = CLOSET / STORAGE
WC = WATER CLOSET (TOILET ROOM)
EL = ELEVATOR
FEC = FIRE EXTINGUISHER CABINET

REFER TO SHEET A111 FOR ADDITIONAL ROOMS ON THIS FLOOR

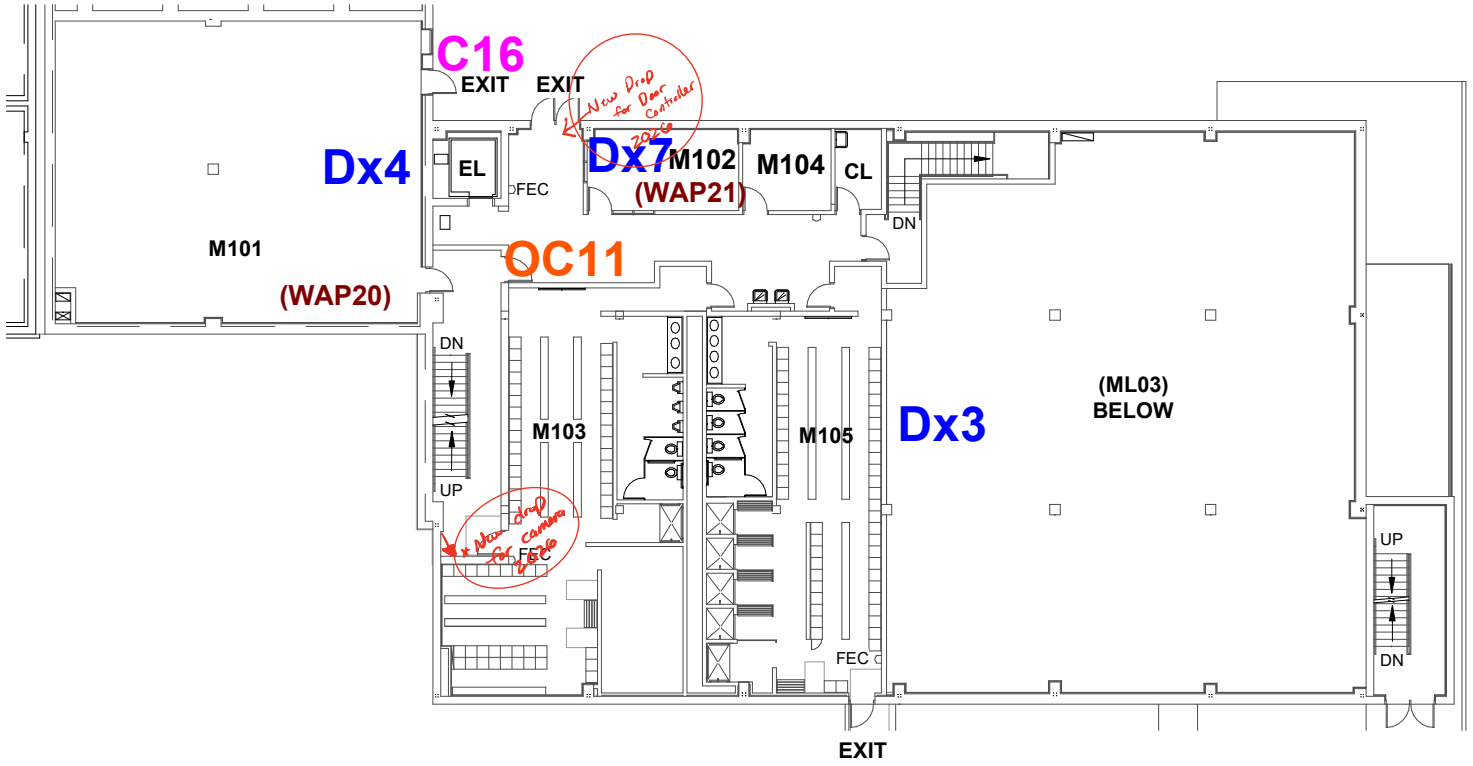

1 SECOND FLOOR
1/16" = 1'-0"

REVISIONS

MARIAN ACTIVITY CENTER (MAC)

148 MCHENRY ST, BURLINGTON, WI 53105


ISSUE: 12/27/2018 5:48:46 PM

SHEET NO.
A109

COPYRIGHT PROTECTED 2018

CL = CLOSET / STORAGE
WC = WATER CLOSET (TOILET ROOM)
EL = ELEVATOR
FEC = FIRE EXTINGUISHER CABINET

REFER TO SHEET A111 FOR ADDITIONAL ROOMS ON THIS FLOOR

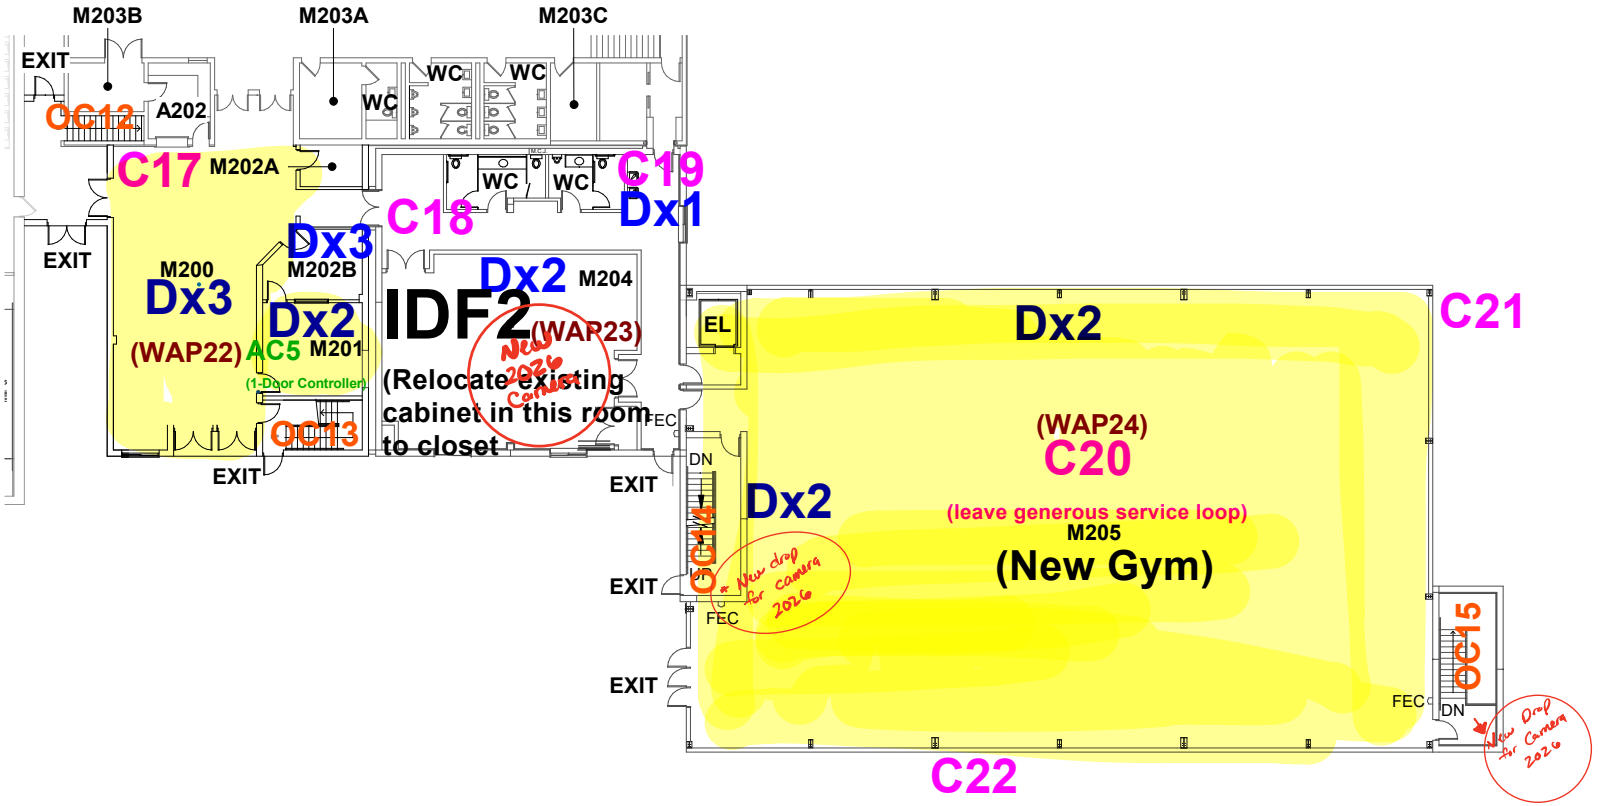

1 FIRST FLOOR
1" = 20'-0"

REVISIONS

MARIAN ACTIVITY CENTER (MAC)

148 MCHENRY ST, BURLINGTON, WI 53105

ISSUE: 12/27/2018 5:48:46 PM


SHEET NO.


A110

COPYRIGHT PROTECTED 2018

CL = CLOSET / STORAGE
WC = WATER CLOSET (TOILET ROOM)
EL = ELEVATOR

REFER TO SHEET A109 FOR ADDITIONAL ROOMS ON THIS FLOOR

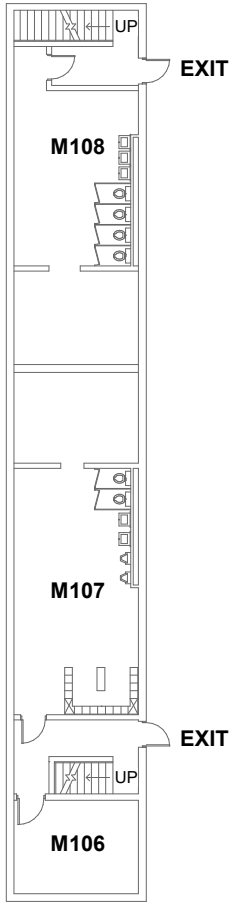

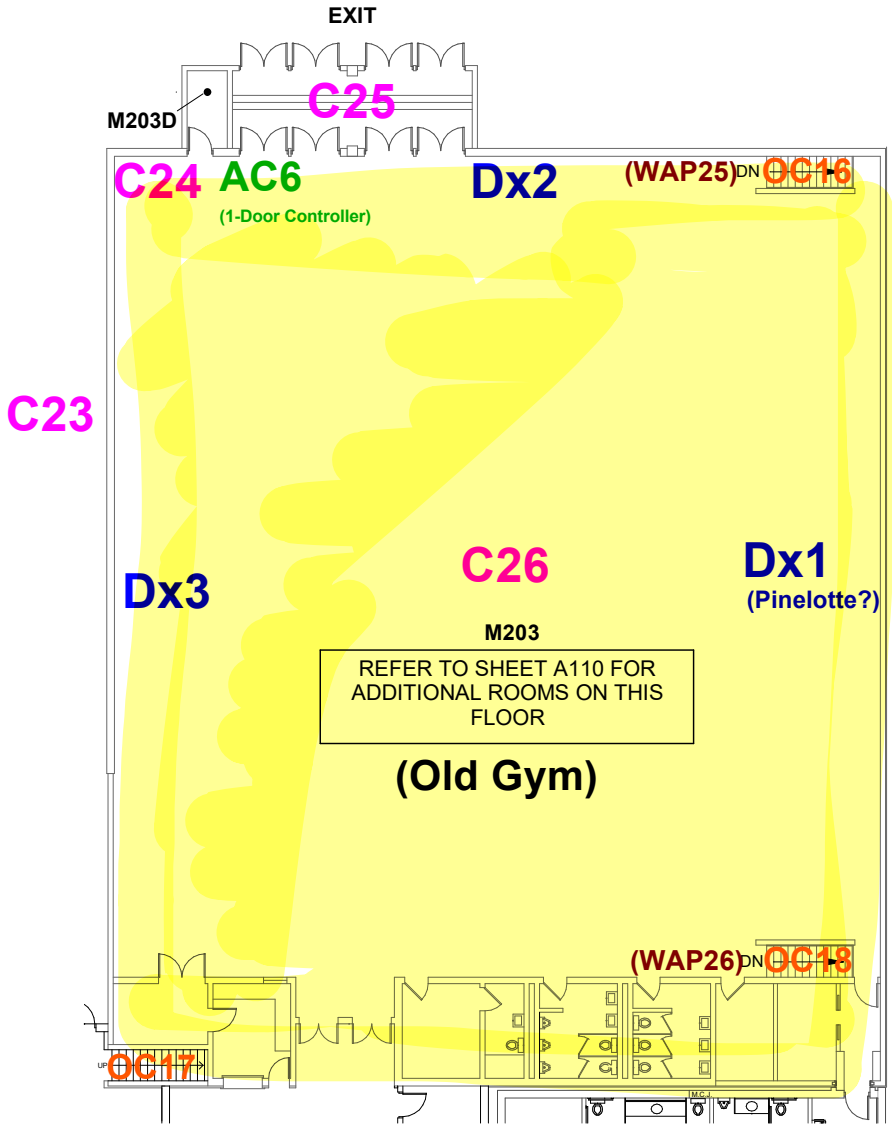

1 GYMNASIUM
1/16" = 1'-0"

REVISIONS

MARIAN ACTIVITY CENTER (MAC)

148 MCHENRY ST, BURLINGTON, WI 53105


ISSUE: 12/27/2018 5:48:46 PM

SHEET NO.

A111

COPYRIGHT PROTECTED 2018

CL = CLOSET / STORAGE
WC = WATER CLOSET (TOILET ROOM)
EL = ELEVATOR
FEC = FIRE EXTINGUISHER CABINET

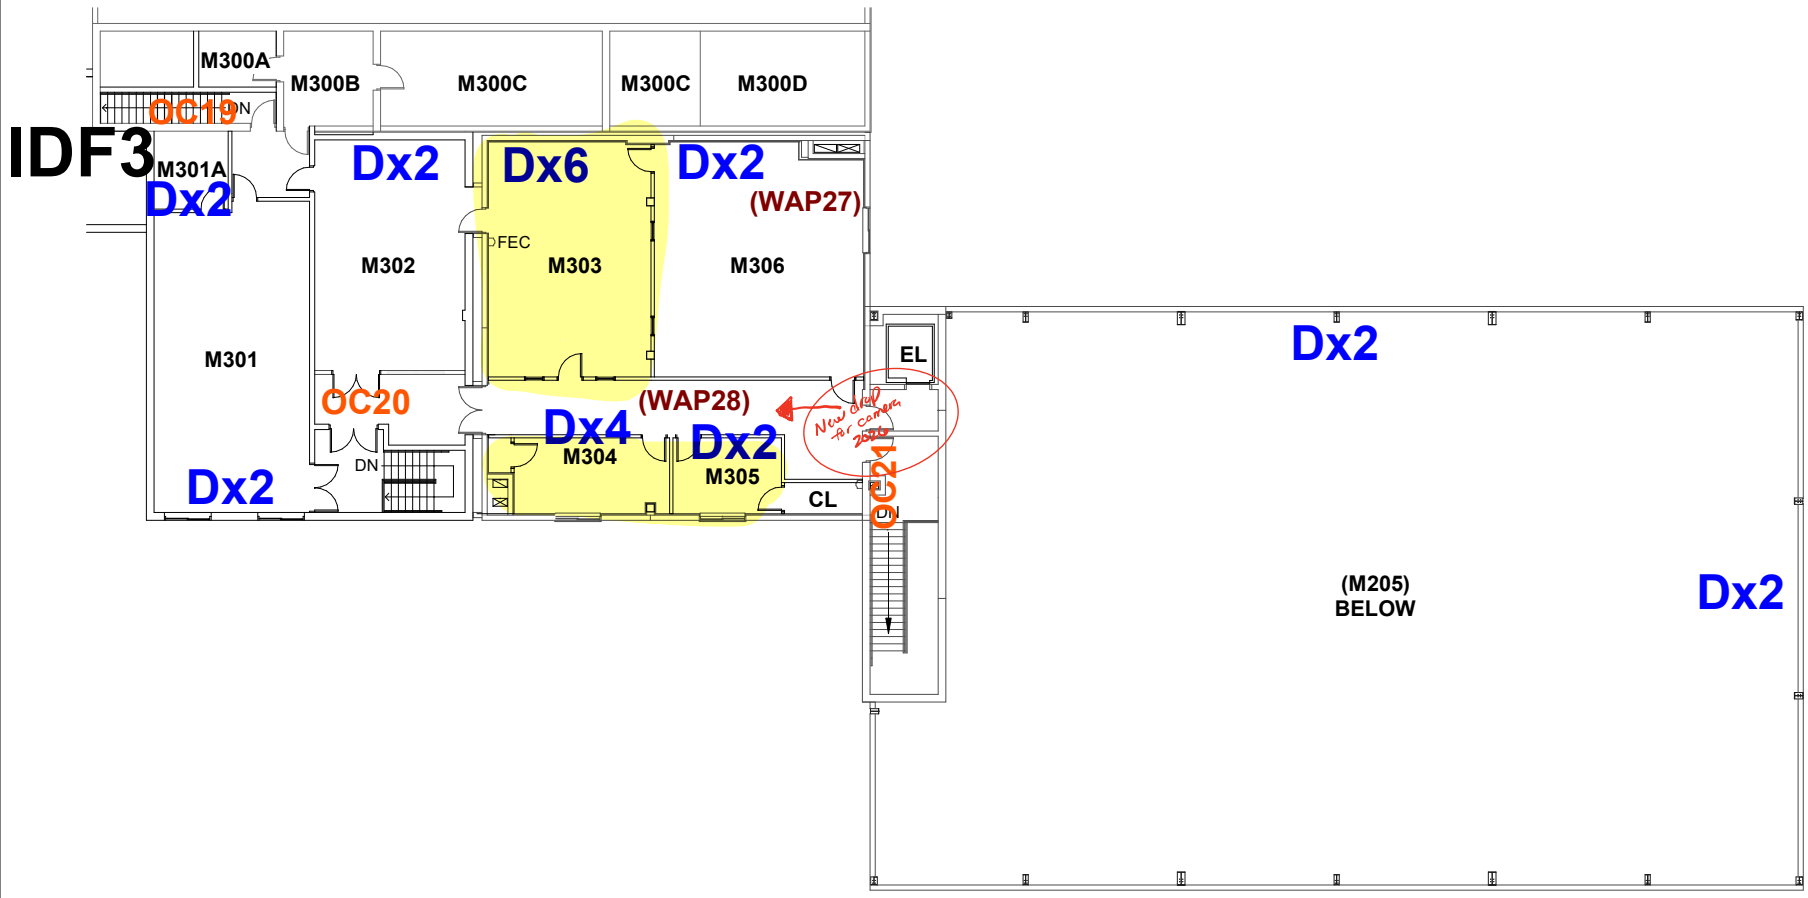

1 THIRD FLOOR
1/16" = 1'-0"

REVISIONS

MARIAN ACTIVITY CENTER (MAC)

148 MCHENRY ST, BURLINGTON, WI 53105

ISSUE: 12/27/2018 5:48:46 PM

COPYRIGHT PROTECTED 2018

SHEET NO.

A112