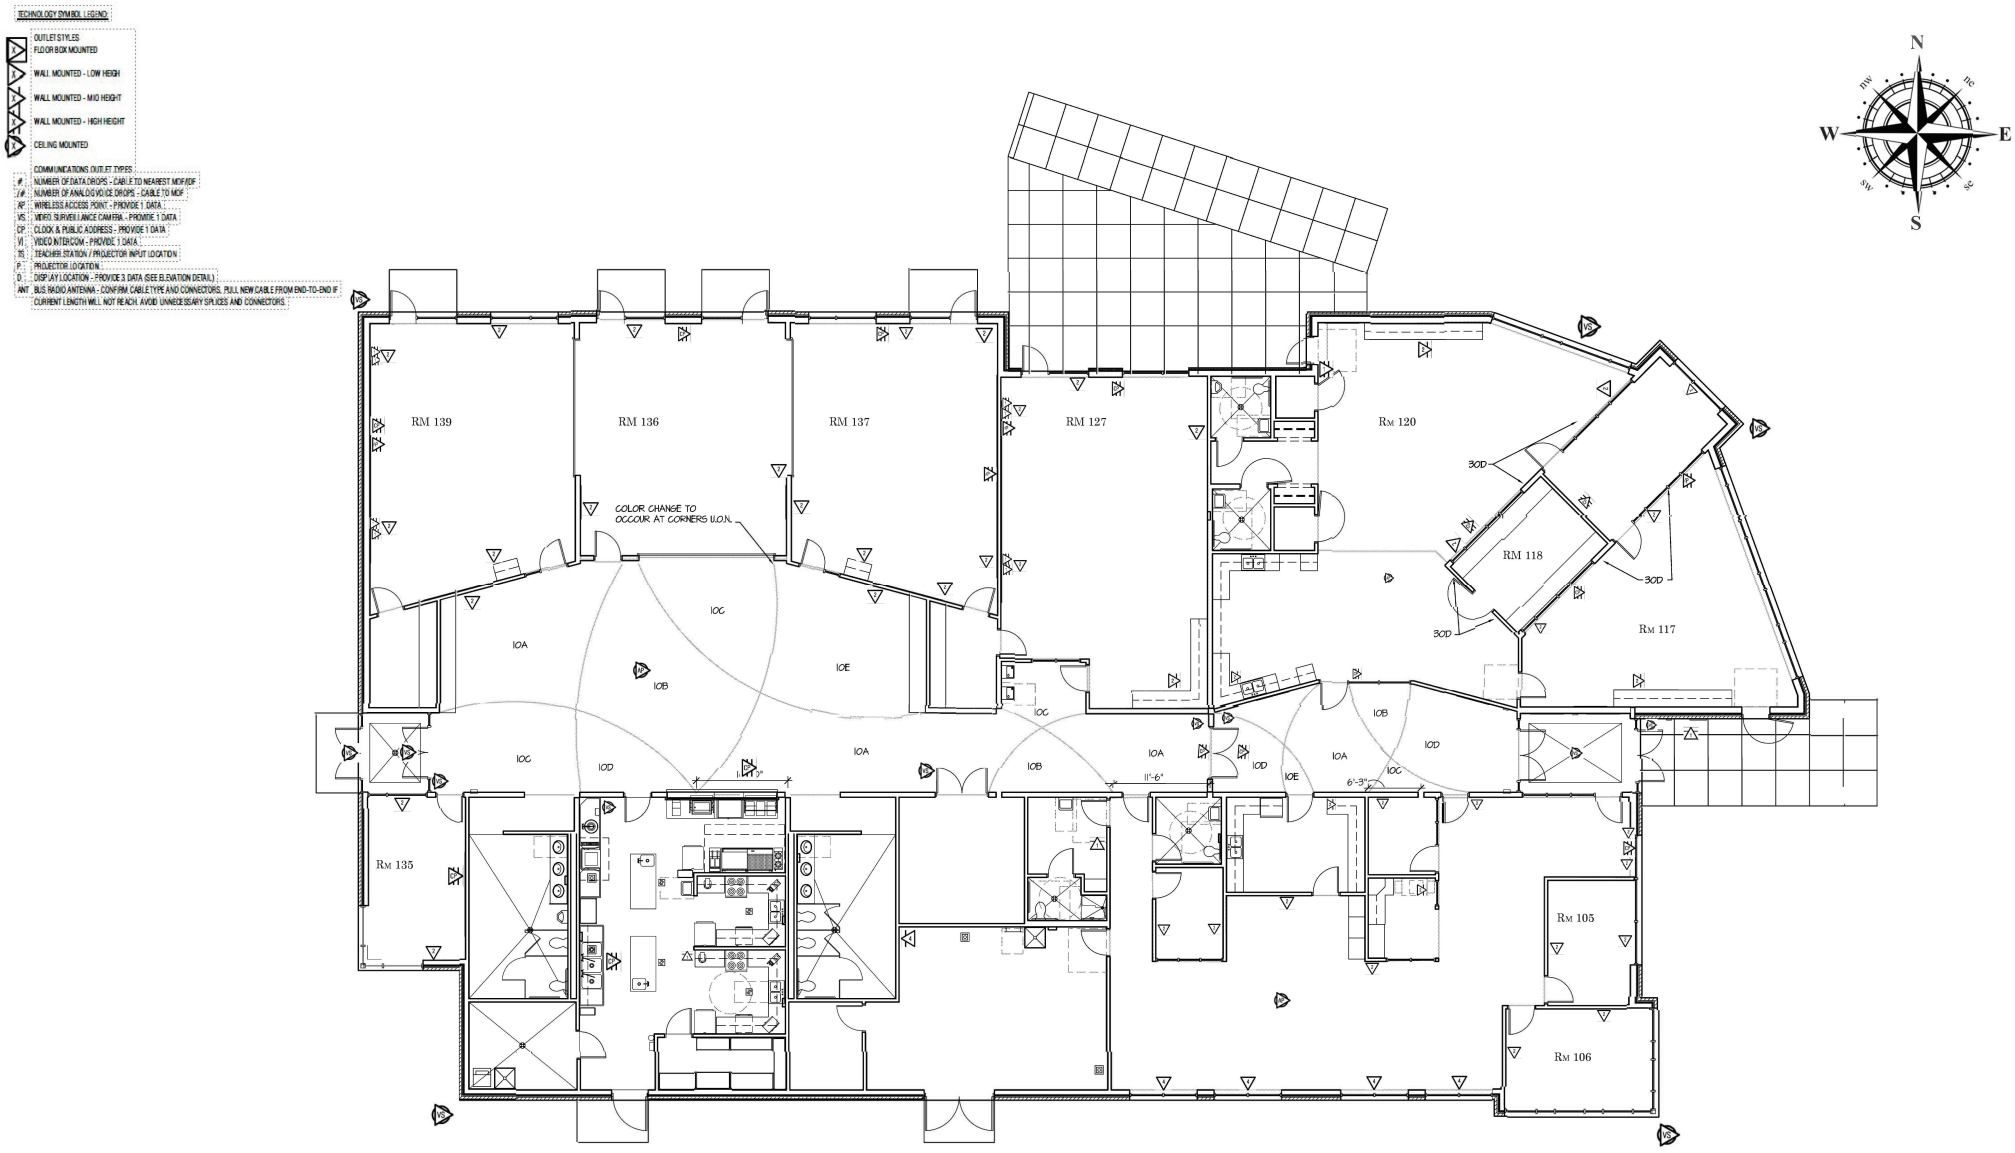

TECHNOLOGY SYMBOL LEGEND
OUTLET STYLES
FLOOR BOX MOUNTED
WALL MOUNTED - LOW HEIGH
WALL MOUNTED - MID HEIGHT
WALL MOUNTED - HIGH HEIGHT
CEILING MOUNTED
COMMUNICATIONS OUTLET TYPES
#_ NUMBER OF DATA DROPS - CABLE TO NEAREST MDF/IDF
/# NUMBER OF ANALOG VOICE DROPS - CABLE TO MDF
AP WIRELESS ACCESS POINT - PROVIDE 1 DATA
VS VIDEO SURVEILLANCE CAMERA - PROVIDE 1 DATA
CP CLOCK & PUBLIC ADDRESS - PROVIDE 1 DATA
VI VIDEO INTERCOM - PROVIDE 1 DATA
TE TEACHER STATION / PROJECTOR INPUT LOCATION
P PROJECTOR LOCATION
D DISPLAY LOCATION - PROVIDE 3 DATA (SEE ELEVATION DETAIL)
ANT BUS RADIO ANTENNA - CONFIRM CABLE TYPE AND CONNECTORS. PULL NEW CABLE FROM END-TO-END IF CURRENT LENGTH WILL NOT REACH. AVOID UNNECESSARY SPLICES AND CONNECTORS
N
NW
NE
W
E
SW
SE
S
RM 139
RM 136
RM 137
RM 127
RM 120
RM 118
RM 117
RM 135
RM 105
RM 106
COLOR CHANGE TO OCCOUR AT CORNERS U.O.N.
30D
10A
10B
10C
10D
10E
11'-6"
6'-3"

PARKING LOT