
1st Floor

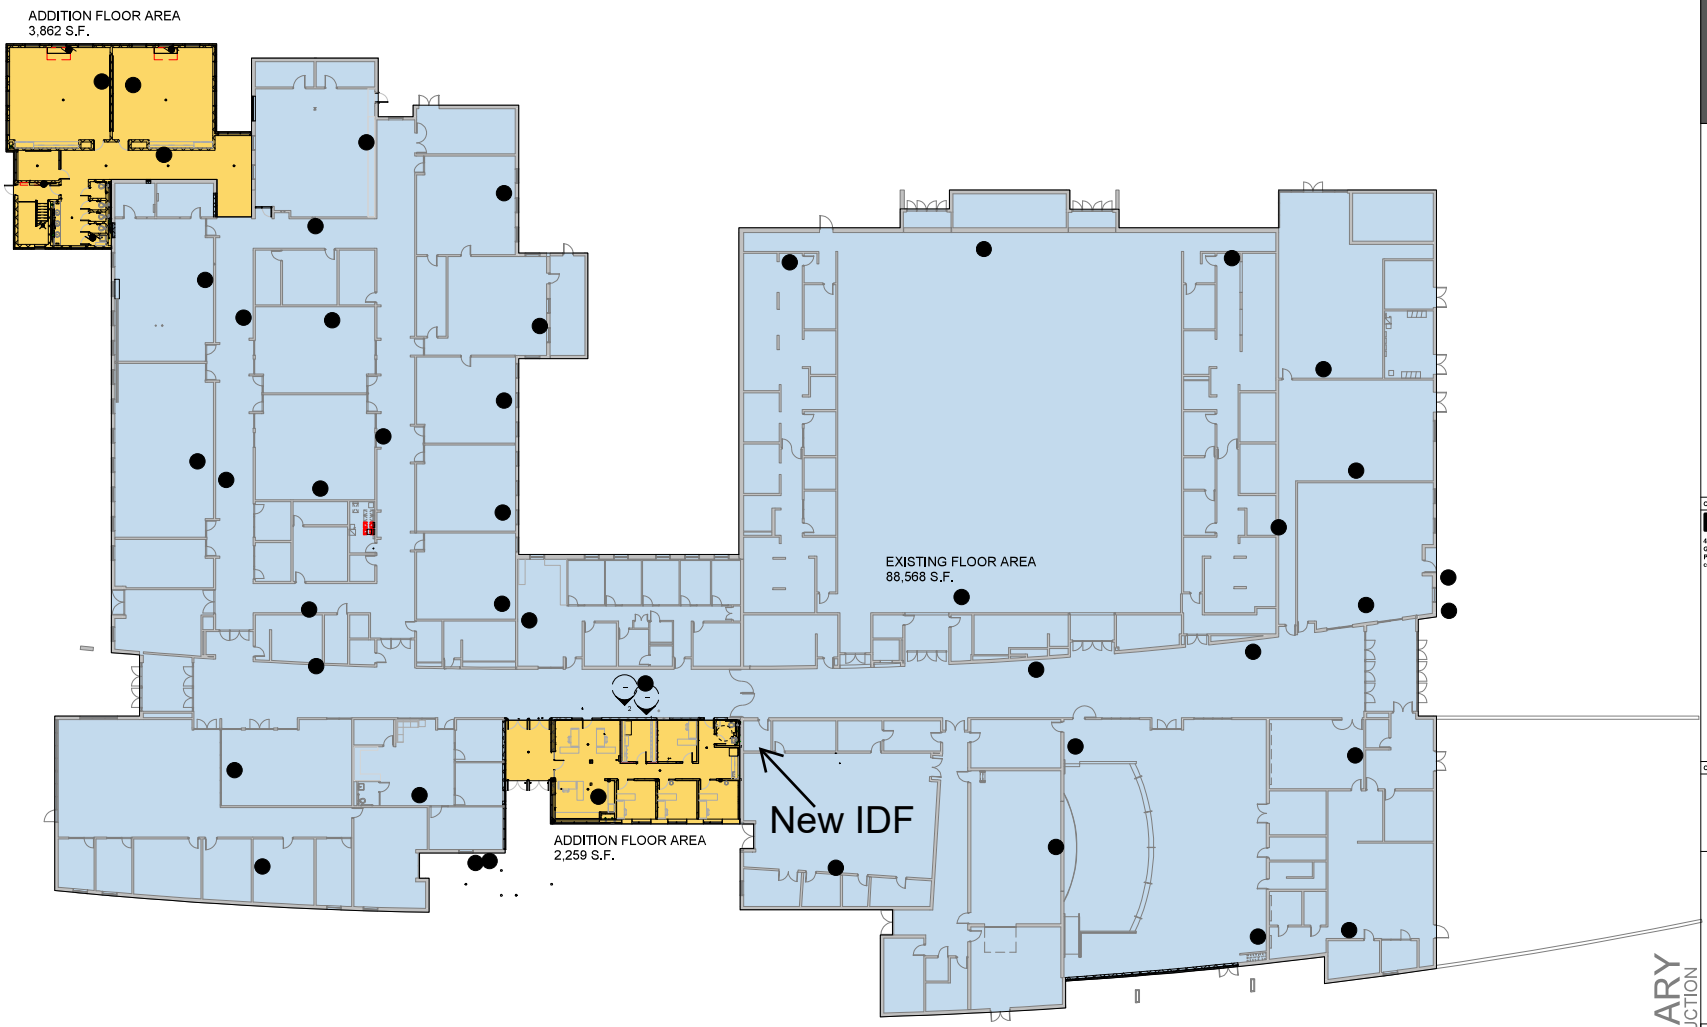

1 HIGHSCHOOL AREAS PLAN
SCALE: 1/16" = 1'-0"

PRELIMINARY
NOT FOR CONSTRUCTION

MATHISON | MATHISON ARCHITECTS

MORLEY STANWOOD COMMUNITY SCHOOLS
SERIES 2 CONSTRUCTION

4808 NORTHLAND DRIVE - MORLEY, MI 49336

CONSULTANTS:
COMPREHENSIVE ENGINEERING
4653 Merrifield Avenue, NE
Grand Rapids, MI 49525
Phone (616) 365.9933
compeng.com

CONTRACTOR:

BID SET 7/9/2025
DRAWING ISSUE
MMA JOB # 22101
DRAWING TITLE:
Unnamed

A0.000

PLOT INFO: 7/28/2025 11:30:45 AM RM:380/22101 Morley Stanwood - Series 2/22101-1 Morley Stanwood S2_R25.rvt

2nd Floor



1 HIGHSCHOOL AREAS PLAN
SCALE: 1/16" = 1'-0"

PRELIMINARY
NOT FOR CONSTRUCTION

MATHISON | MATHISON ARCHITECTS
300 FIFTH STREET NW | GRAND RAPIDS, MI 49504 | WWW.MATHISONARCHITECTS.COM

MORLEY STANWOOD COMMUNITY SCHOOLS
SERIES 2 CONSTRUCTION
4808 NORTHLAND DRIVE - MORLEY, MI 49336

CONSULTANTS:
COMPREHENSIVE ENGINEERING
4653 Plainfield Avenue, NE
Grand Rapids, MI 49525
Phone (616) 365.9933
compeng.com

CONTRACTOR:

BID SET 7/9/2025
DRAWING ISSUE
MMA JOB # 22101
DRAWING TITLE:
Unnamed

A0.000

© MATHISON | MATHISON ARCHITECTS

PLOT INFO: 7/28/2025 11:30:45 AM RM:360//22101 Morley Stanwood - Series 2//22101-1 Morley Stanwood SC_R25.rvt