OVERALL SIGNAGE SCHEDULE

INTERIOR SIGNAGE PANEL REFERENCE

SIGN NO.	TYPE	COPY	GRAPHIC
M			
101	M	-	
102	M	-	
103	M	-	
104	M	-	
105	M	-	
106	M	-	
107	M	-	
108	M	-	
109	M	-	
110	M	-	
111	M	-	
112	M	-	
201	M	-	
202	M	-	
203	M	-	
204	M	-	
205	M	-	
206	M	-	
207	M	-	
207	M	-	
208	M	-	
208	M	-	
209	M	-	
209	M	-	
210	M	-	
211	M	-	
301	M	-	
302	M	-	
303	M	-	
304	M	-	
309	M	-	
310	M	-	
401	M	-	
402	M	-	

OVERALL SIGNAGE SCHEDULE

INTERIOR SIGNAGE PANEL REFERENCE

SIGN NO.	TYPE	COPY	GRAPHIC
403	M	-	
404	M	-	
405	M	-	
406	M	-	
407	M	-	
408	M	-	
409	M	-	
410	M	-	
502B	M	-	
502C	M	-	
502E	M	-	
502F	M	-	
502G	M	-	
502H	M	-	
502J	M	-	
505	M	-	
506	M	-	
507B	M	-	
509C	M	-	
510	M	-	
511	M	-	
512B	M	-	
512C	M	-	
512D	M	-	
M: 59			

OVERALL SIGNAGE SCHEDULE

INTERIOR SIGNAGE PANEL REFERENCE

SIGN NO.	TYPE	COPY	GRAPHIC
R			
	R	GIRLS	FEMALE/ ADA
	R	BOYS	MALE/ ADA
	R	RESTROOM	M/F/ADA
	R	GIRLS	FEMALE/ ADA
	R	BOYS	MALE/ ADA
	R	RESTROOM/SHOWER	M/F/ADA
	R	RESTROOM	MALE/ FEMALE/ ADA
	R	RESTROOM	MALE/ FEMALE/ ADA
	R	GIRLS	FEMALE/ ADA
	R	BOYS	MALE/ ADA
	R	GIRLS	FEMALE/ ADA
	R	BOYS	MALE/ ADA
	R	RESTROOM	M/F/ADA
	R	RESTROOM	M/F/ADA
	R	RESTROOM	M/F/ADA
	R	RESTROOM/SHOWER	M/F/ADA
	R	RESTROOM	MALE/ FEMALE, ADA
	R	MEN	MALE/ ADA
	R	WOMEN	FEMALE/ ADA
	R	RESTROOM/SHOWER	M/F/ADA
	R	RESTROOM/SHOWER	M/F/ADA
	R	RESTROOM	M/F/ADA
	R	RESTROOM	M/F/ADA
	R	RESTROOM	M/F/ADA
R: 26			

OVERALL SIGNAGE SCHEDULE


INTERIOR SIGNAGE PANEL REFERENCE

SIGN NO.	TYPE	COPY	GRAPHIC
S			
	S	CLOSET	
	S	CLOSET	
100	S	HALLWAY	
100.1	S	CUSTODIAL	
100.2	S	UTILITY	
111	S	MEDIA CENTER	
200	S	HALLWAY	
200.1	S	CUSTODIAL	
200.2	S	UTILITY	
200.3	S	UTILITY	
300	S	HALLWAY	
300.1	S	CUSTODIAL	
300.2	S	UTILITY	
400	S	HALLWAY	
400.1	S	CUSTODIAL	
400.2	S	UTILITY	
500.1	S	CUSTODIAL	
500.2	S	TECHNOLOGY	
500.3	S	UTILITY	
500.4	S	STORAGE	
500.5	S	MAIN DISTRIBUTION FRAME	
501	S	RECEPTION	
501A	S	CONFERENCE ROOM	
501A	S	CONFERENCE ROOM	
502	S	MAIN ADMINISTRATION	
502	S	MAIN ADMINISTRATION	

OVERALL SIGNAGE SCHEDULE

INTERIOR SIGNAGE PANEL REFERENCE

SIGN NO.	TYPE	COPY	GRAPHIC
502D	S	VAULT	
503	S	WORKROOM	
504	S	NURSE'S ROOM	
504A	S	CLOSET	
506A	S	KILN	
506B	S	CLOSET	
507	S	GYMNASIUM	
507	S	GYMNASIUM	
507	S	GYMNASIUM	
507A	S	CLOSET	
507A	S	CLOSET	
508	S	CAFETERIA	
508	S	CAFETERIA	
508	S	CAFETERIA	
508A	S	CLOSET	
508B	S	GREEN ROOM	
509.1	S	SERVING LINE - 1	
509.1	S	SERVING LINE - 1	
509.2	S	SERVING LINE - 2	
509.2	S	SERVING LINE - 2	
509.3	S	SERVING LINE - 3	
509B	S	DRY STORAGE	
509D	S	LOCKERS	
509E	S	CUSTODIAL	
512	S	MEDIA CENTER	
512A	S	BROADCAST ROOM	
S: 53			

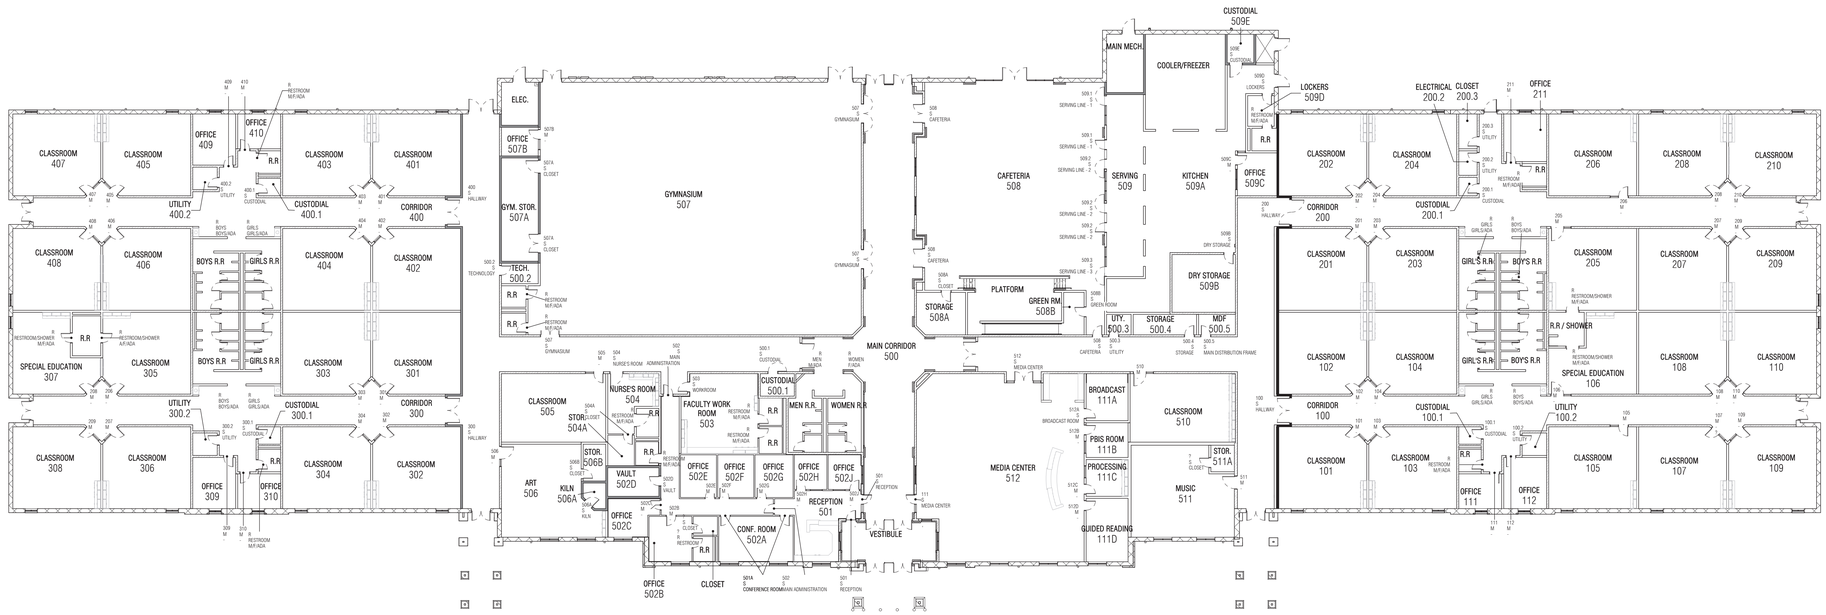

1 OVERALL SIGNAGE PLAN
SK.001 SCALE: 1" = 20'-0"

BXA Breaux & Associates ARCHITECTS
5955 Shiloh Road East, Suite 200
Alpharetta, Georgia 30005 | (678) 565-4508

01/14/2020

NO	DESCRIPTION	DATE

ISSUED FOR PERMIT
DECEMBER 06, 2019

CLEAR CREEK ELEMENTARY SCHOOL
639 CLEAR CREEK SCHOOL ROAD, ELLIJAY, GA 30536
(FACILITY CODE: 661-0111)

GILMER COUNTY SCHOOLS

INTERIOR SIGNAGE PLAN, SIGNAGE SCHEDULE

DATE 03/04/2021
PROJECT NO. 18101

SK.001

0 SF S.F. (EXISTING AREA) + 84370 SF S.F. (NEW AREA) = 0 SF S.F. (TOTAL AREA) 0 F.T.E. (EXISTING) + 840 F.T.E. (NEW) = 0 F.T.E. (TOTAL); 0 I.U. (EXISTING) + 42 I.U. (NEW) = 42 I.U. (TOTAL)

3/4/2021 1:14:58 PM