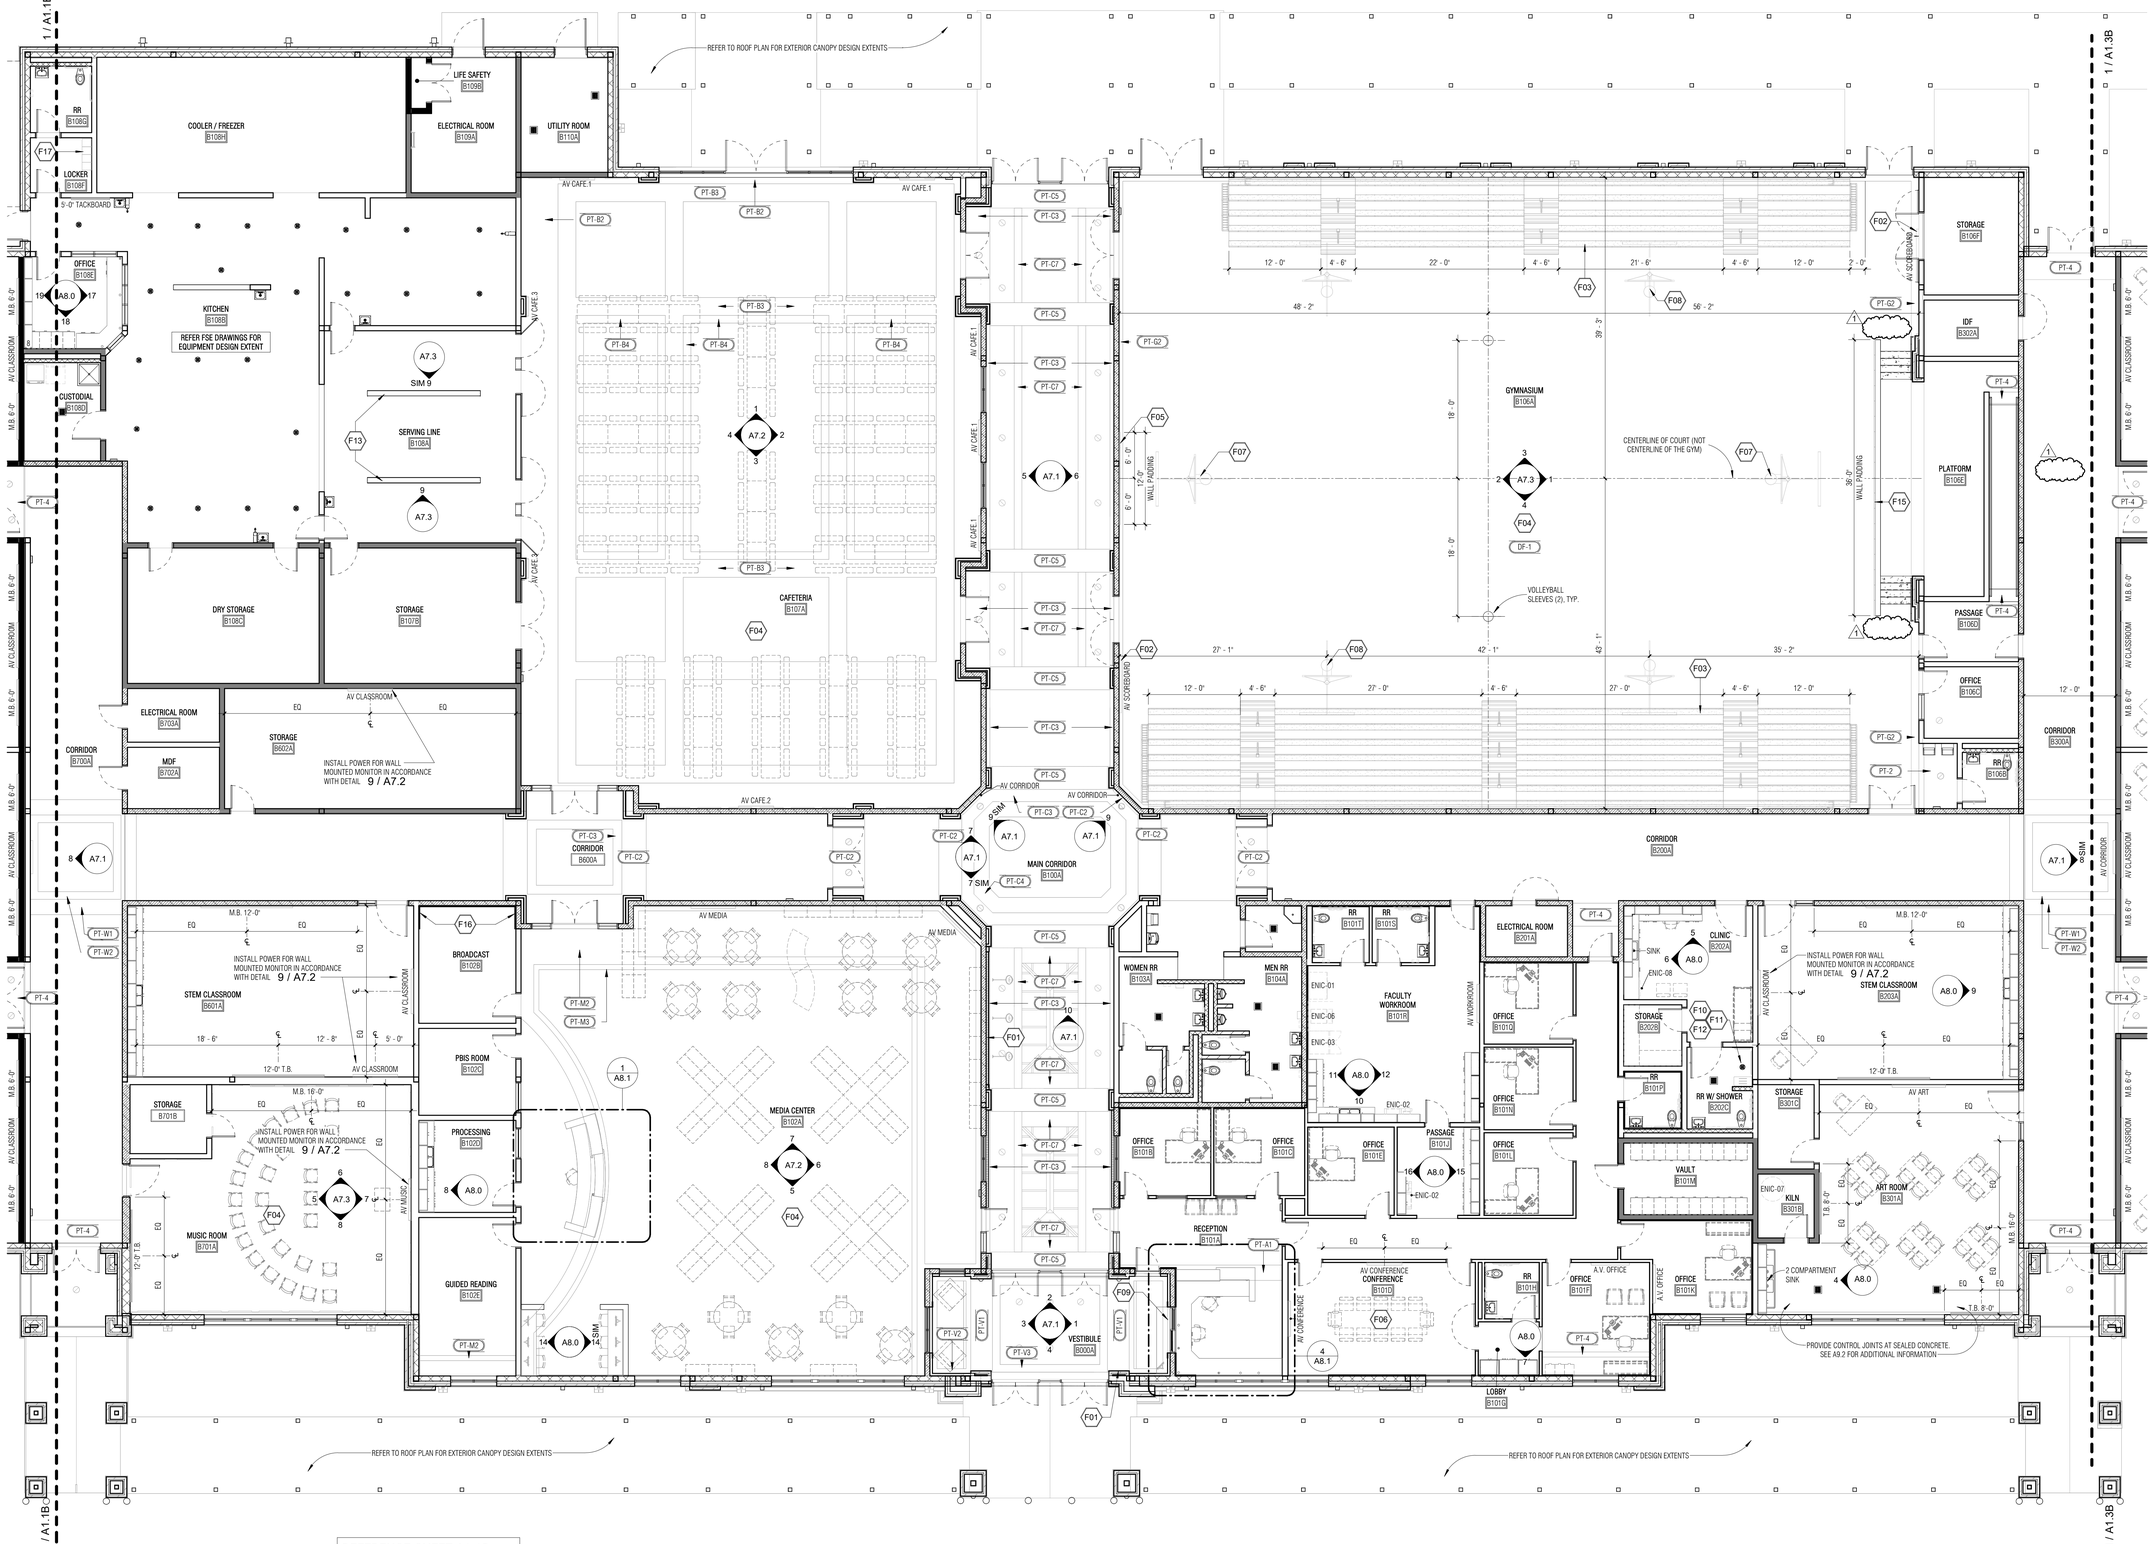


1 PARTIAL FINISH PLAN - AREA B
A1.2B SCALE: 1/8" = 1'-0"

5/22/2026 10:33:36 AM

Breaux & Associates
ARCHITECTS
925 North Point Parkway, Suite 400
Alpharetta, Georgia 30005 678-585-4536

STATE OF GEORGIA
DOUGLAS P. BREAUX
CERTIFICATE NO. 0.13025
REGISTERED ARCHITECT

04/27/2026

NO	DESCRIPTION	DATE
1	ADD.003	05/26/2026

ELLIJAY ELEMENTARY SCHOOL
32 McCUTCHEN STREET, ELLIJAY, GA 30540
(FACILITY CODE: 661-0298)

GILMER COUNTY SCHOOLS

PARTIAL FINISH PLAN - AREA B

DATE 04/27/2026
PROJECT NO. 24134

A1.2B

0 SF (EXISTING AREA) + 93928 SF (NEW AREA) = 93928 SF (TOTAL AREA); 0 F.T.E. (EXISTING) + 785 F.T.E. (NEW) = 785 F.T.E. (TOTAL); 0 I.U. (EXISTING) + 50 I.U. (NEW) = 50 I.U. (TOTAL)