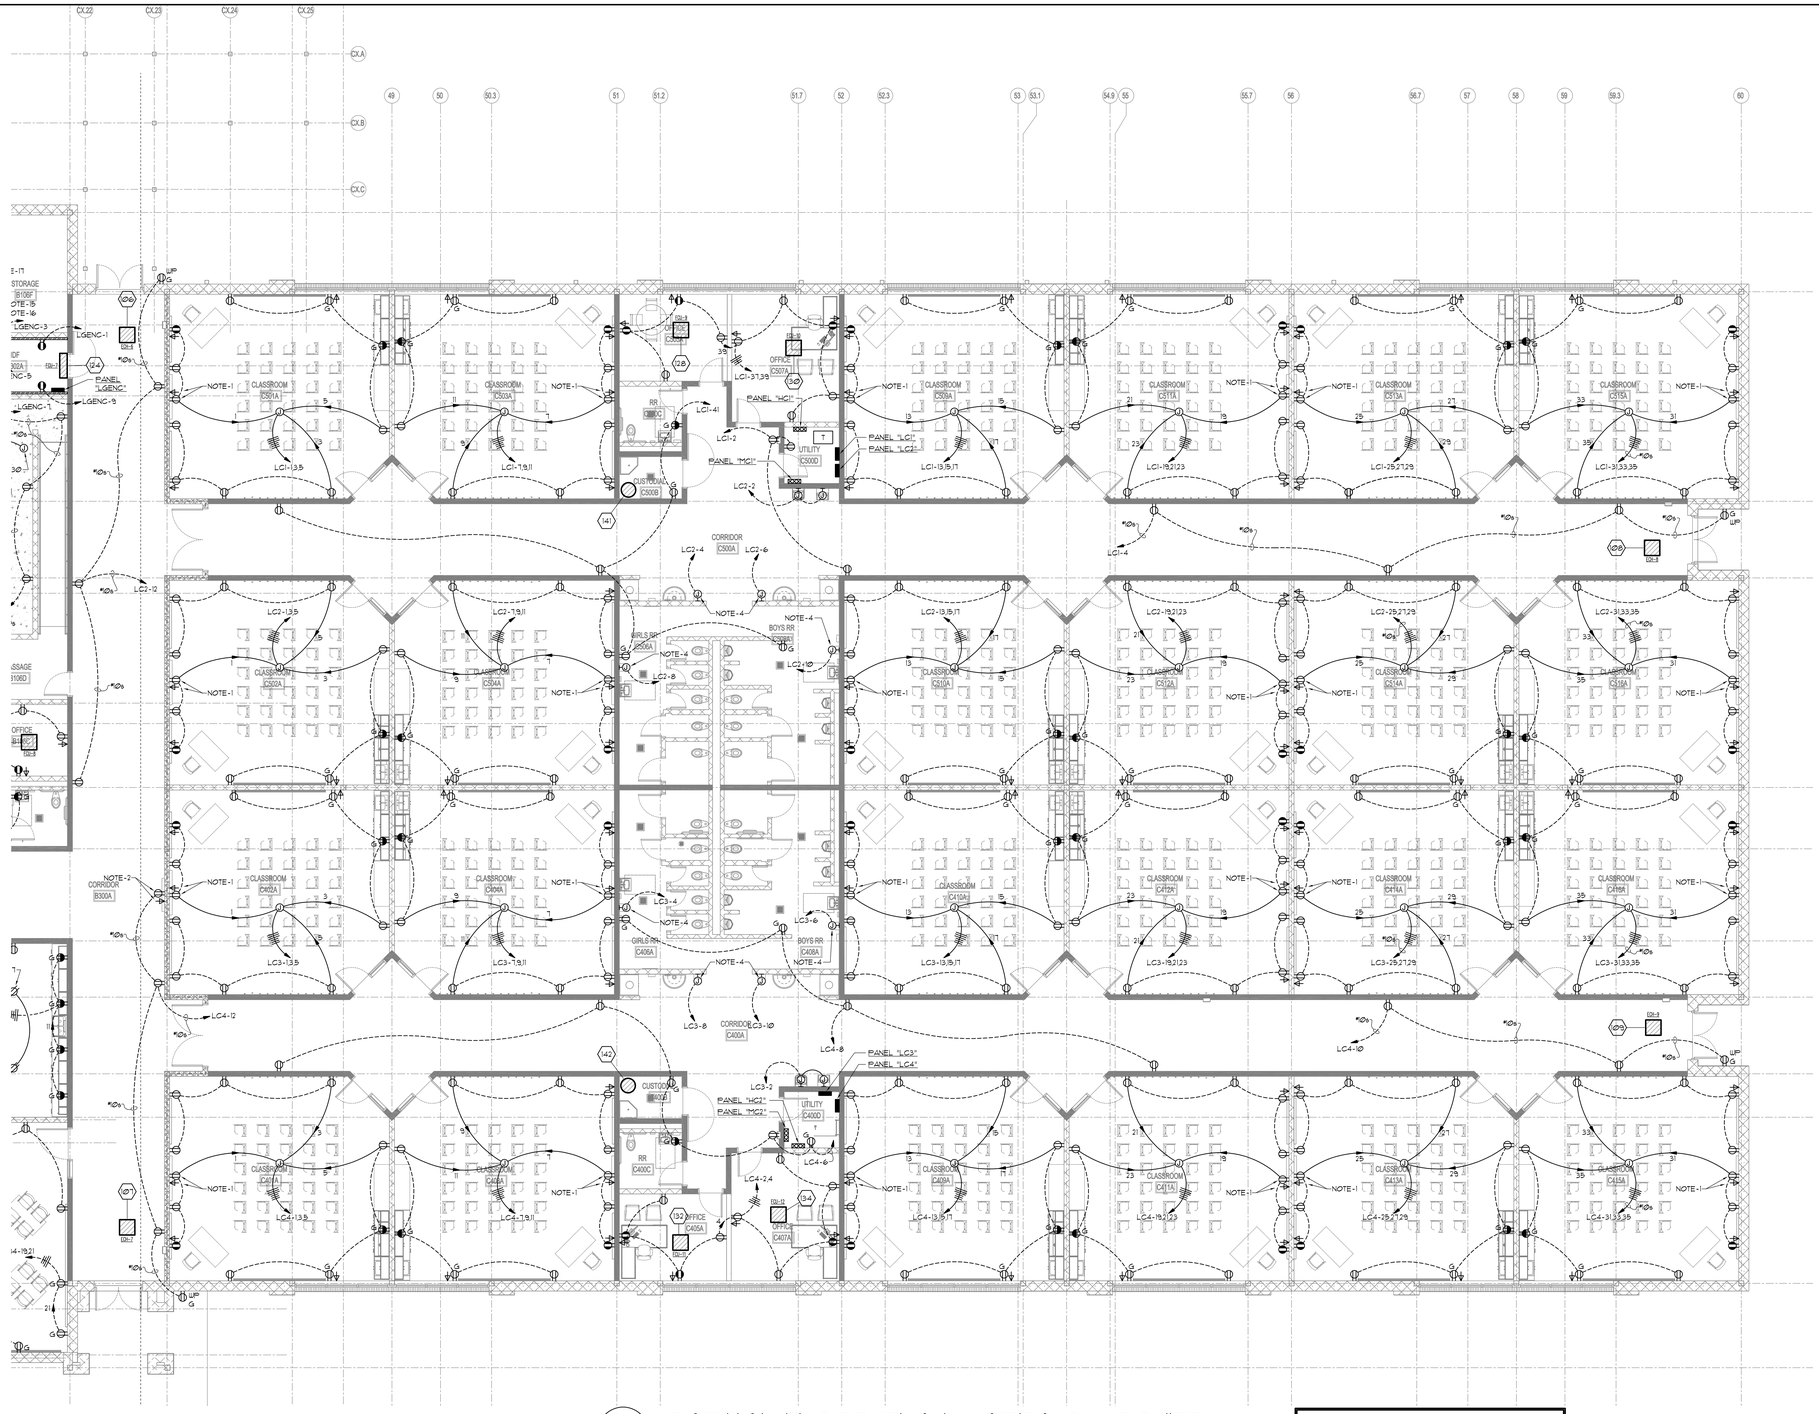


1 / E1.3 PARTIAL FLOOR PLAN - AREA C - POWER

SCALE: 1/8" = 1'-0"


ELECTRICAL NOTES

1. REFER TO ARCHITECTURAL INTERIOR ELEVATIONS FOR EXACT LOCATION AND MOUNTING HEIGHT OF DEVICES ACCOMMODATING CLASSROOM WALL MOUNTED MONITOR.
2. REFER TO ARCHITECTURAL INTERIOR ELEVATIONS FOR EXACT LOCATION AND MOUNTING HEIGHT OF DEVICES ACCOMMODATING CORRIDOR WALL MOUNTED MONITOR.
3. REFER TO ARCHITECTURAL INTERIOR ELEVATIONS FOR EXACT LOCATION AND MOUNTING HEIGHT OF DEVICES ACCOMMODATING CAFETERIA WALL MOUNTED MONITOR.
4. INSTALL JUNCTION BOX TO ACCOMMODATE HAND DRYER. COORDINATE EXACT LOCATION AND MOUNTING HEIGHT WITH ARCHITECT. FURNISH AND INSTALL A VERDEDRI BRUSHED STAINLESS STEEL Q-91342 HAND DRYER (BASIS OF DESIGN)

NOTES:

- WALL MOUNTED ELECTRICAL DEVICES SHALL NOT BE INSTALLED BACK-TO-BACK.
- EACH "HOT" SHALL HAVE A DEDICATED NEUTRAL. SHARING OF NEUTRALS IS NOT ALLOWED.
- UL LISTED, FIRE RATED, PUTTY PADS SHALL BE INSTALLED ON OUTSIDE OF ALL JUNCTION BOXES AND PANELS INSTALLED IN RATED WALLS.
- ALL RECEPTACLES SHALL BE TAMPER RESISTANT.

KEY PLAN

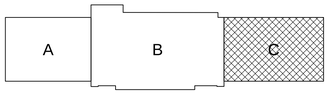

BXA
Breaux & Associates
ARCHITECTS
925 North Point Parkway Suite 400
Alpharetta, Georgia 30005 (678)405-4566

GEORGIA
No. PE029610
PROFESSIONAL
ENGINEER
J. KEITH MATHIS
04-27-2026

MATHIS
CONSULTING
ENGINEERS
244 FOBELL ROAD, SUITE 6
GRIFFIN, GEORGIA 30224
TELEPHONE 770-584-6193

JKM

2026-002

NO	DESCRIPTION	DATE

ELLIJAY ELEMENTARY SCHOOL
32 McCUTCHEN STREET, ELLIJAY, GA 30540
(FACILITY CODE: 661-0298)

GILMER COUNTY SCHOOLS

PARTIAL FLOOR PLAN - AREA 'C' - POWER

DATE 04/27/2026

PROJECT NO. 24134

E1.3

Ellijay Elementary School