

MITCHELL 1


STAIR NO. 1
112
110
STAIR NO. 3
142
139
140
115
114
BOYS
GIRLS
MEN
STORAGE
113
111
WOMEN
MECHANICAL
MECHANICAL
AUXILIARY INSTRUCTION
STORAGE
BOYS
109
108
GIRLS
138
141
116
117
118
CUST
105
106
107
137
BOYS
MECHANICAL ROOM
GIRLS
121
120
119
LIBRARY
CUST
104
103
102
153
STAIRS
GIRLS
136
135
122
123
BOYS
A/V STORAGE
MDF
LIBRARIAN WORKROOM
STORAGE
MECHANICAL ROOM
GIRLS
100
101
BOYS
COURTYARD
325
322 Clinic
328 MECHANICAL
301 RECEPTIONIST
321
323
324
329
302
320
330 TELE.
331 TELE.
319
303
207 CORRIDOR
MEN
WOMEN
312
SUPPLIES
STORAGE
317
COMMONS
STAGE
314
313
311
310
309
305
CLINIC
125 OPTION 3
124 ABU
RAMP
STORAGE
IDF
126 BAND
CORRIDOR
WOMEN
SCULLERY
SERVING
127 BAND
128 ORCHESTRA
129A MUSIC
129 MUSIC
CORRIDOR
MECHANICAL
BOILER
CHILLER
CHILLER
CHILLER
SERVICE YARD
FOOD PREPARATION
SERVING
OFFICE
130 ART
448 KILN
448 STORAGE
131 ART
COMPUTER LAB
OFFICE
132 PHYSICAL EDUCATION
STORAGE
433 STORAGE

MITCHELL 1

Replacement APs

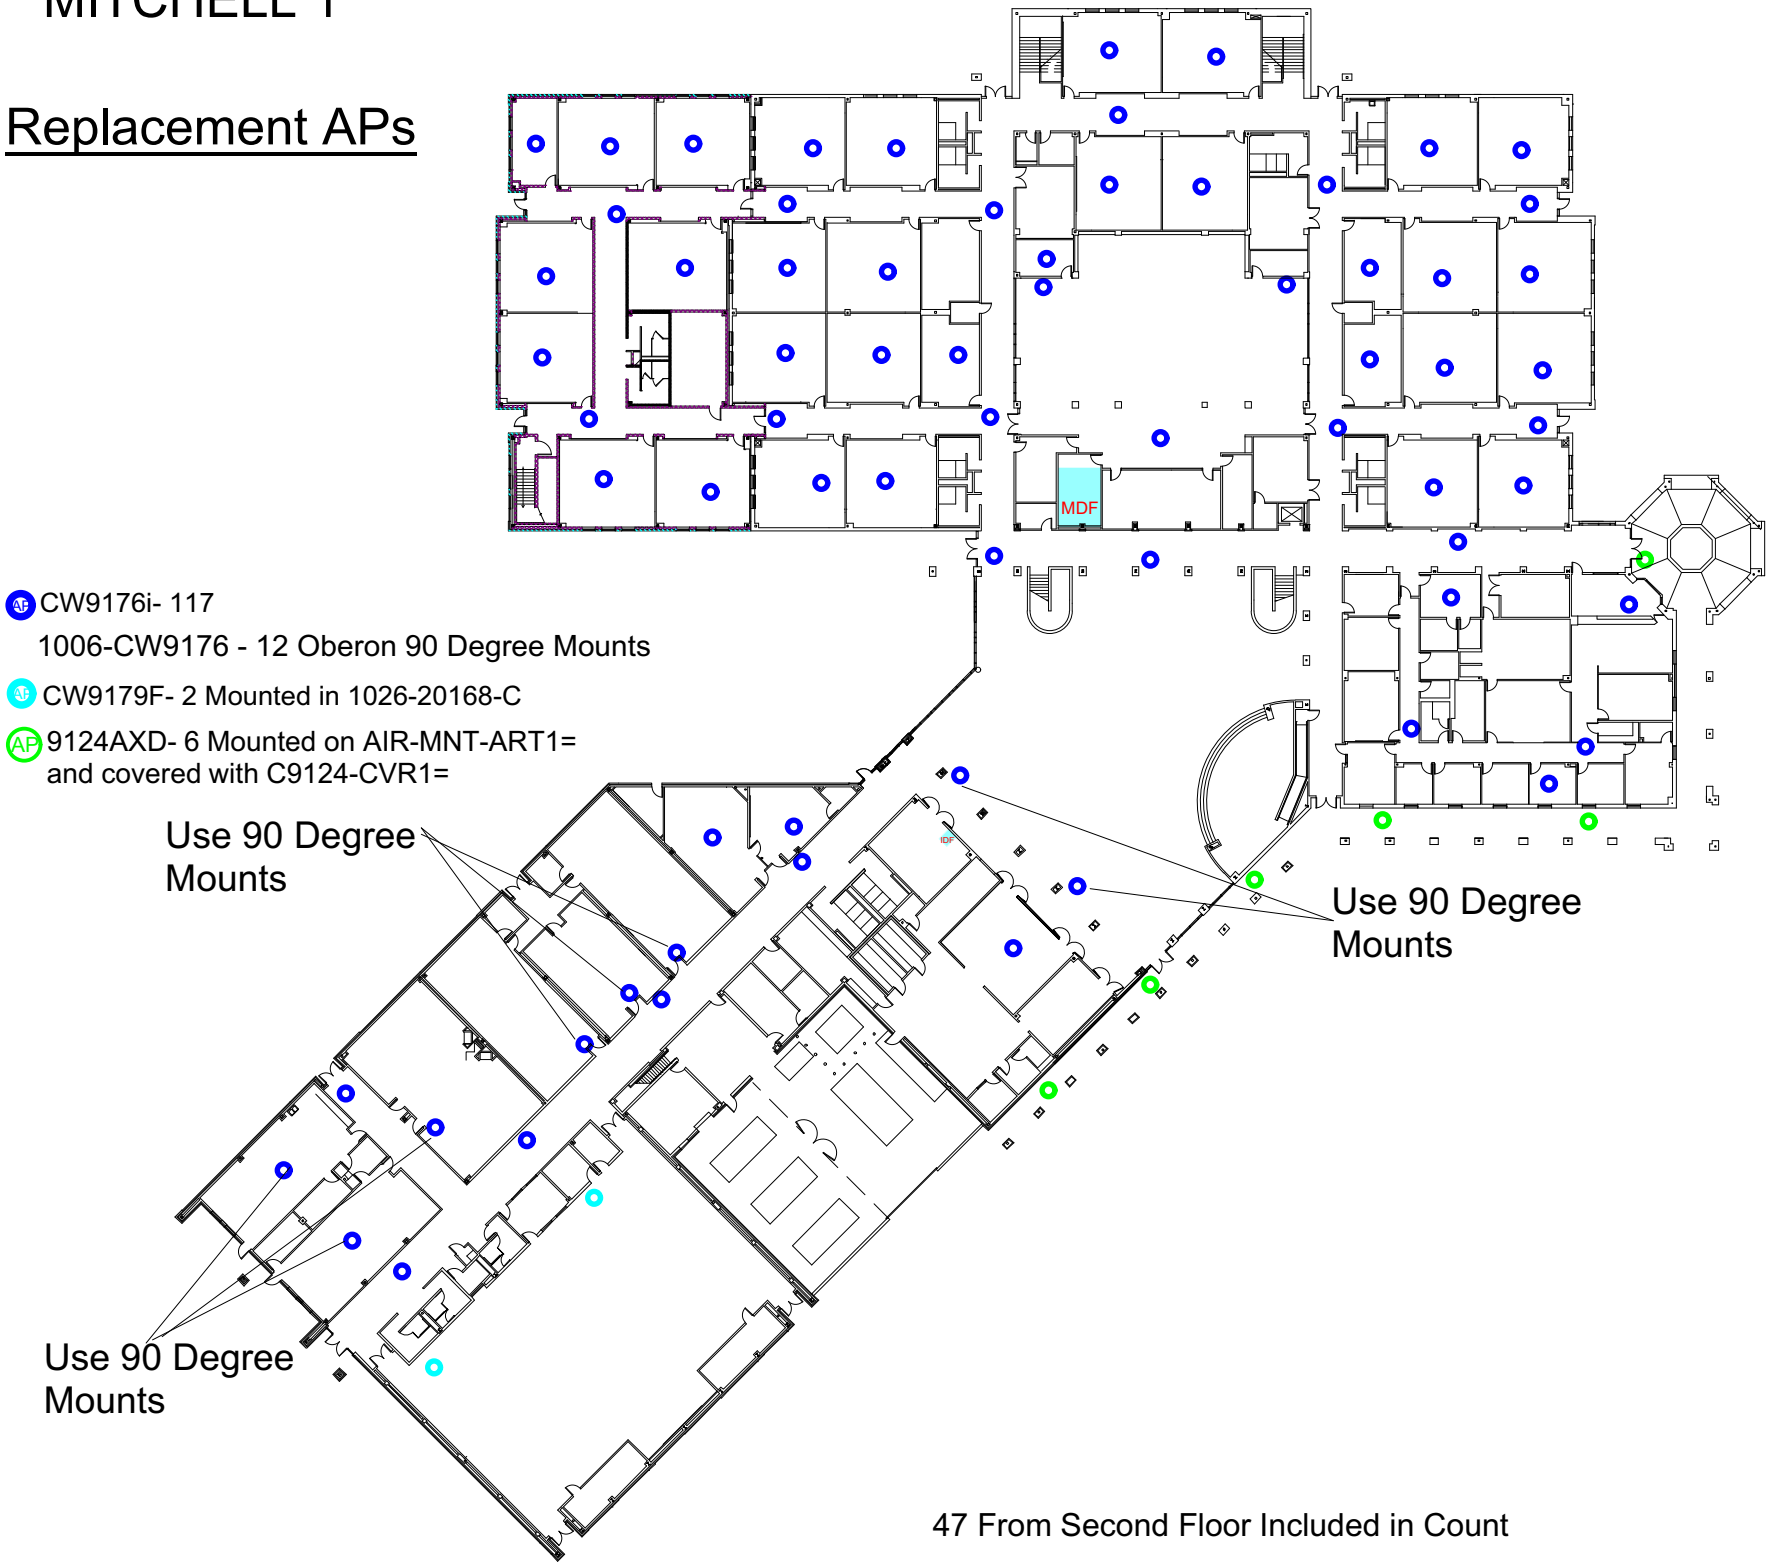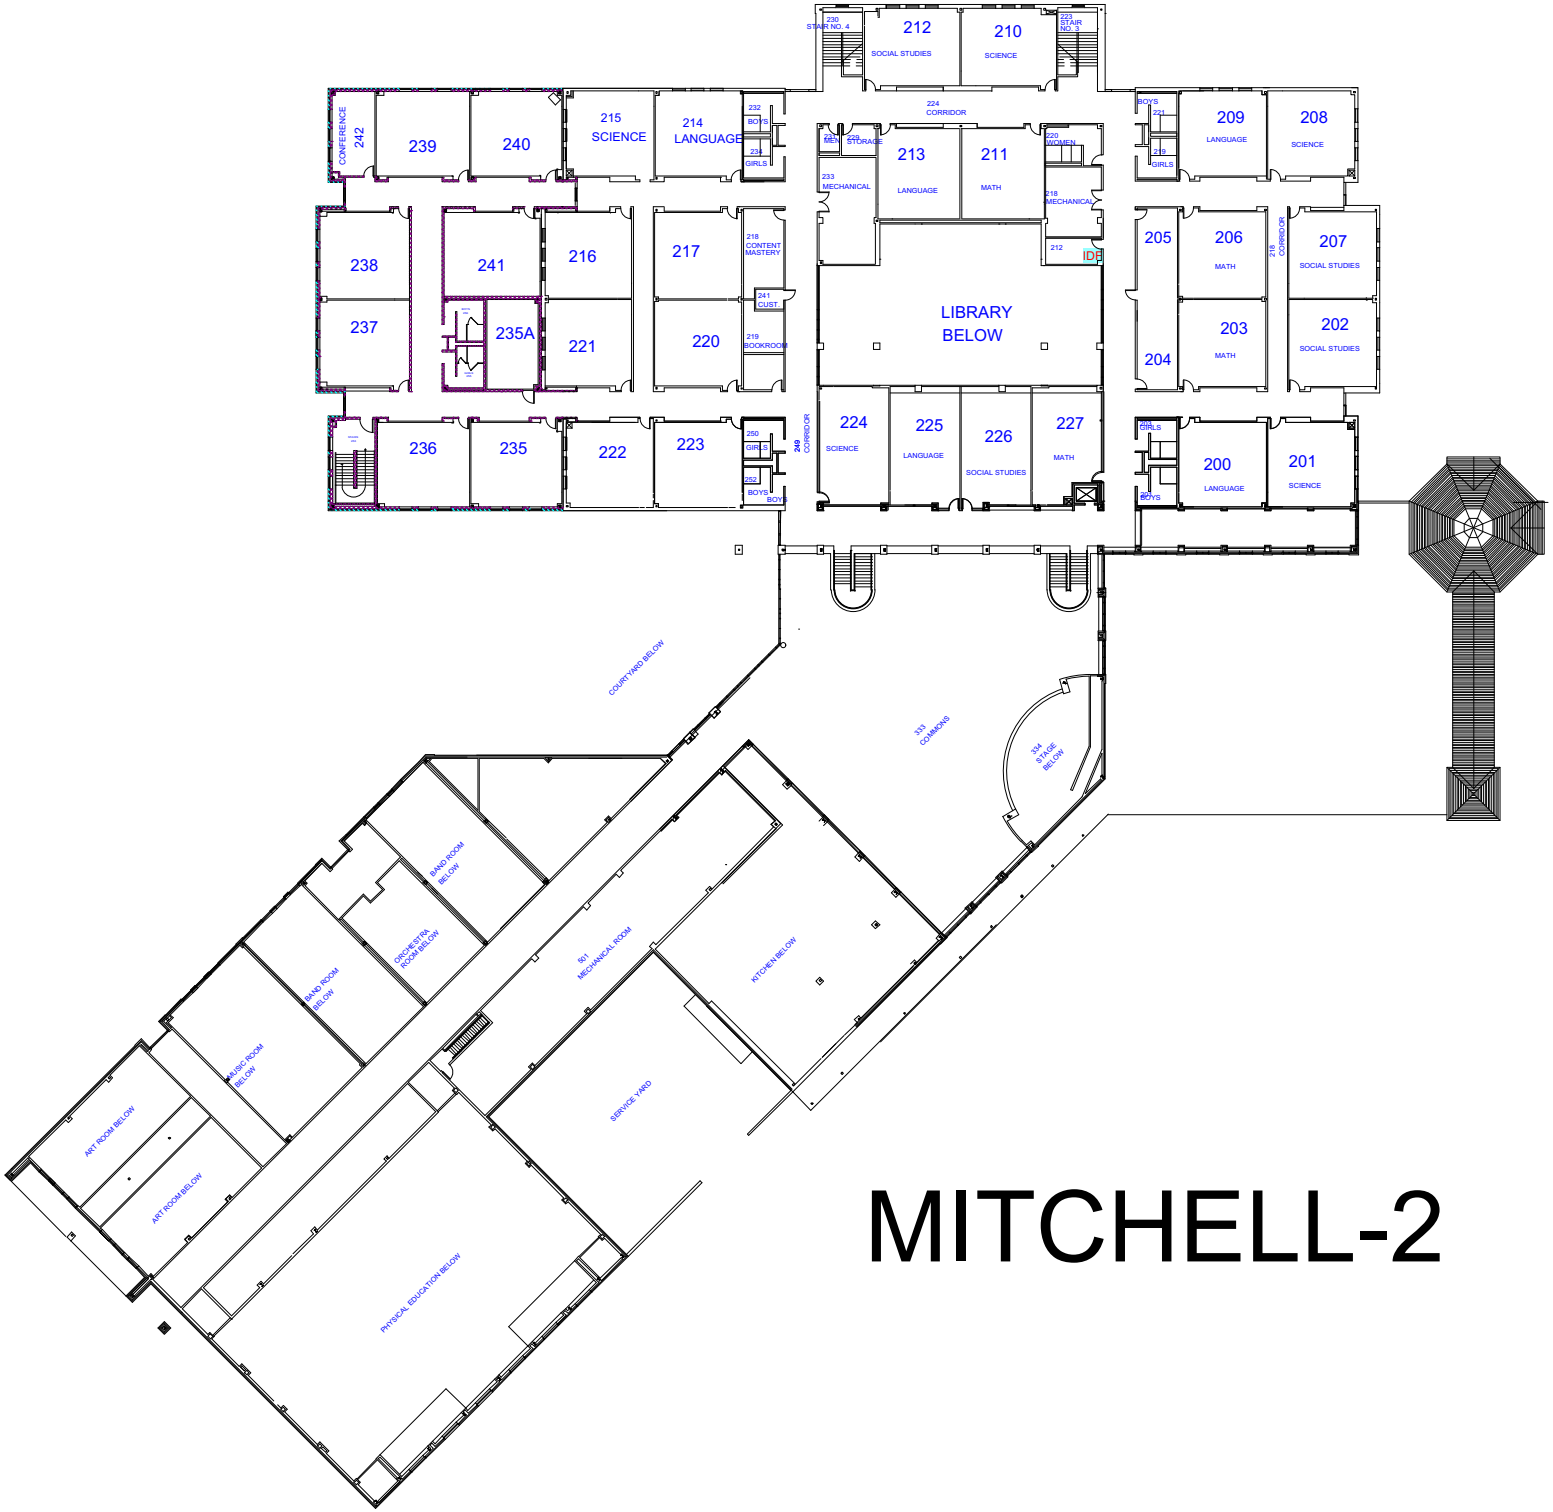


212
SOCIAL STUDIES
210
SCIENCE
230
STAIR NO. 4
231
STAIR NO. 3
224
CORRIDOR
239
240
242
CONFERENCE
215
SCIENCE
214
LANGUAGE
232
BOYS
234
GIRLS
213
LANGUAGE
211
MATH
220
WOMEN
218
MECHANICAL
233
MECHANICAL
212
IDF
209
LANGUAGE
208
SCIENCE
221
BOYS
219
GIRLS
238
237
241
235A
216
221
217
220
218
CONTENT MASTERY
241
CUST
219
BOOKROOM
LIBRARY
BELOW
205
204
206
MATH
203
MATH
207
SOCIAL STUDIES
202
SOCIAL STUDIES
216
CORRIDOR
236
235
222
223
250
GIRLS
252
BOYS
249
CORRIDOR
224
SCIENCE
225
LANGUAGE
226
SOCIAL STUDIES
227
MATH
GIRLS
BOYS
200
LANGUAGE
201
SCIENCE
COURTYARD BELOW
333
COMMONS
334
STAGE BELOW
BAND ROOM BELOW
ORCHESTRA ROOM BELOW
BAND ROOM BELOW
501
MECHANICAL ROOM
KITCHEN BELOW
MUSIC ROOM BELOW
ART ROOM BELOW
ART ROOM BELOW
SERVICE YARD
PHYSICAL EDUCATION BELOW

MITCHELL-2

Replacement APs

