
BUILD ROOM

48 Data Lines

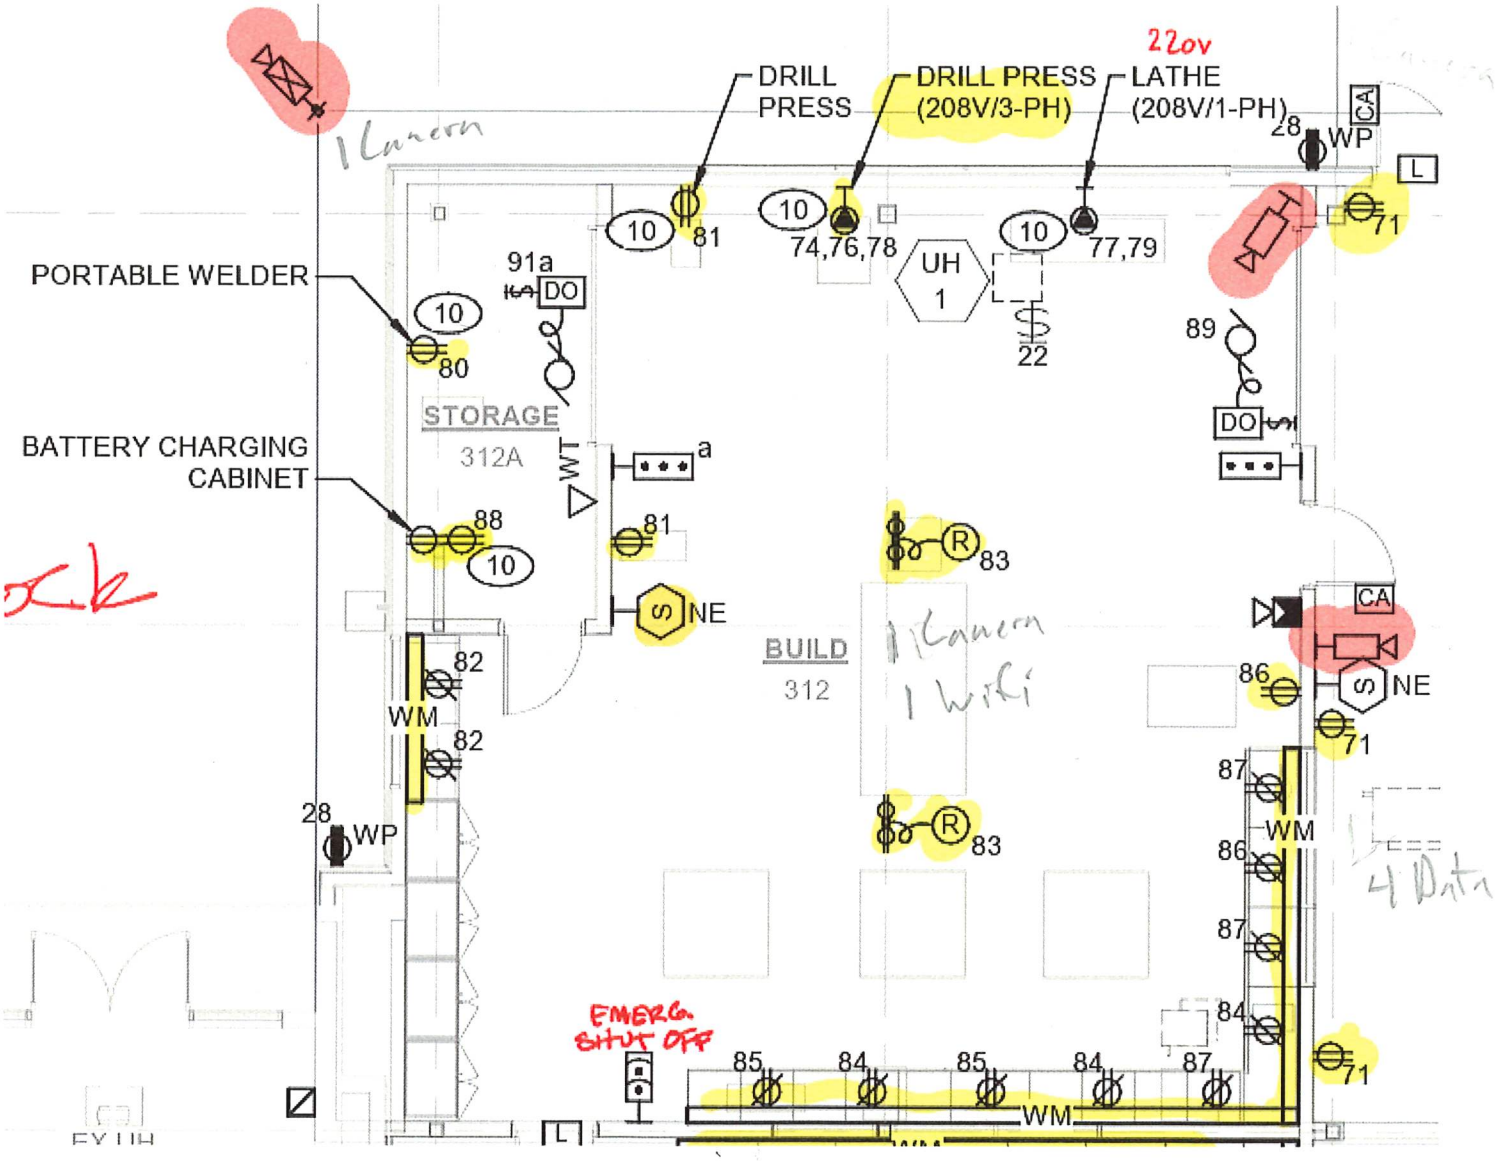


4 Data (Comp)
+ 1 (Clock)

12 Data Runs for room

Average distance for cables to this room: 130'


'CS PRACTICE SPACE

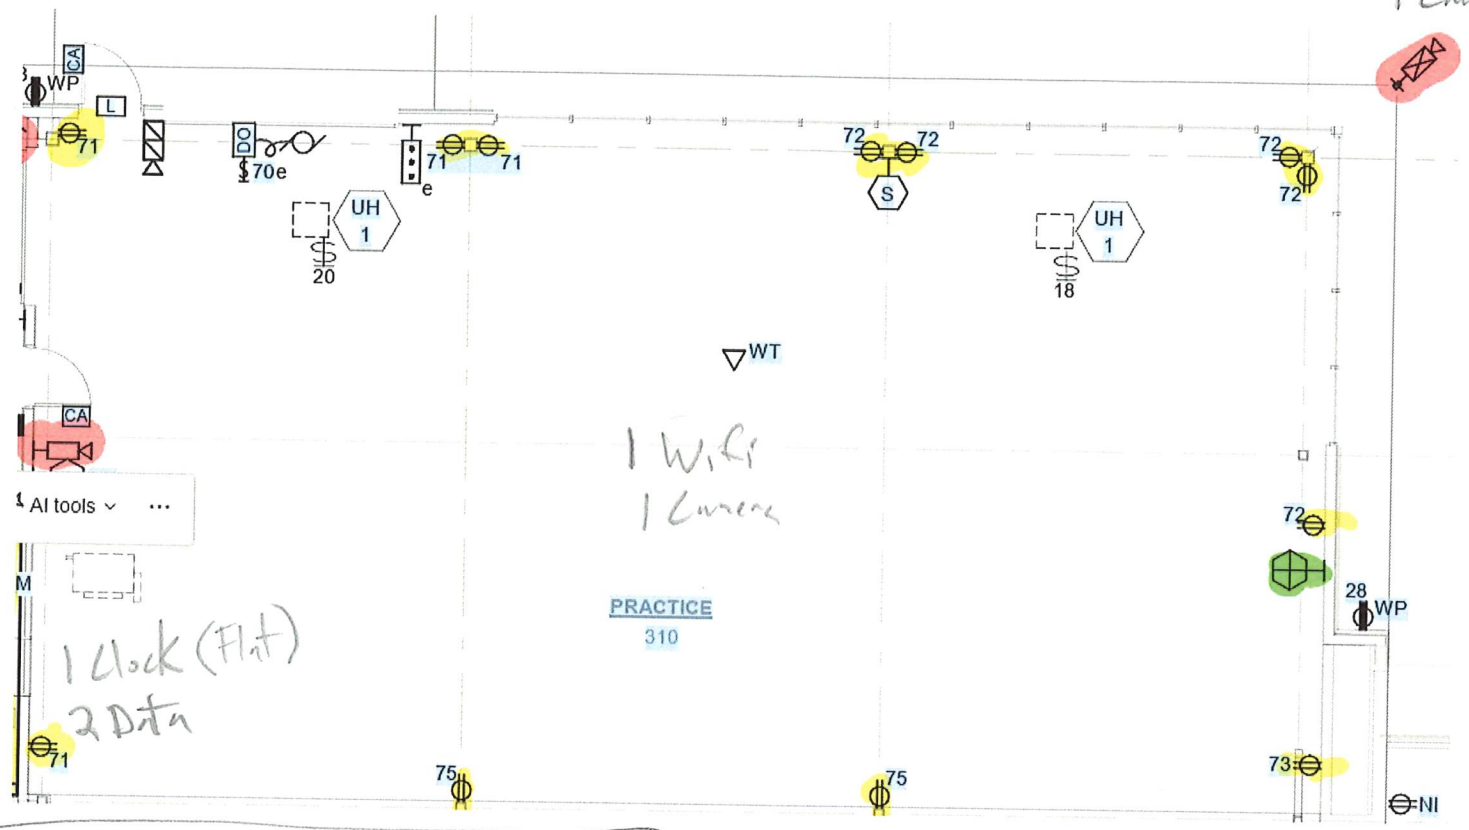

Avg. Cable Run for this room: 100'

6 Data Runs


ADJOINING HALLWAY / CORRIDOR

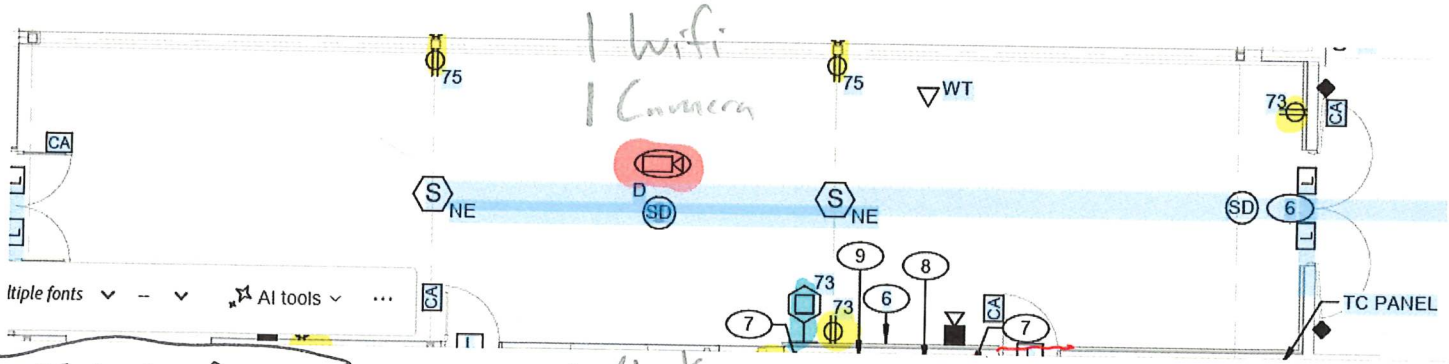

5 Data Runs

Avg Cable Run for this space: 90'


ENGINEERING ROOM

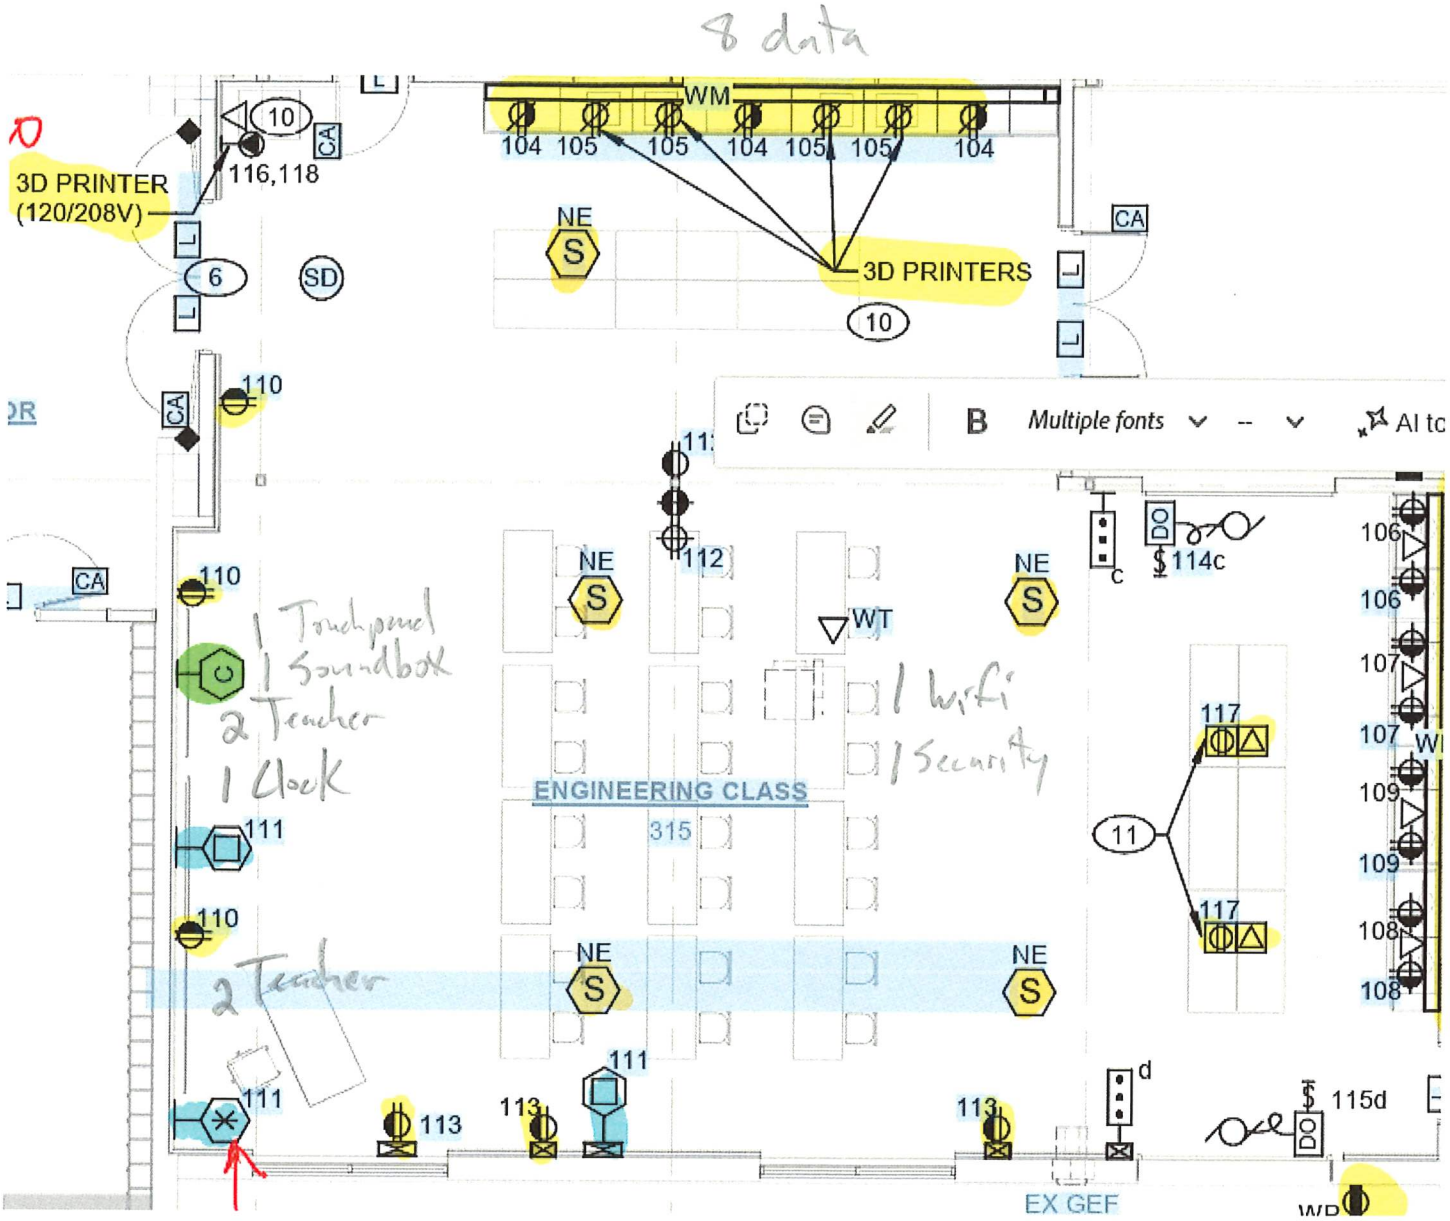

Avg. Cable run for this Room: 120'

27 Data Runs for Room

ESPORTS ROOM

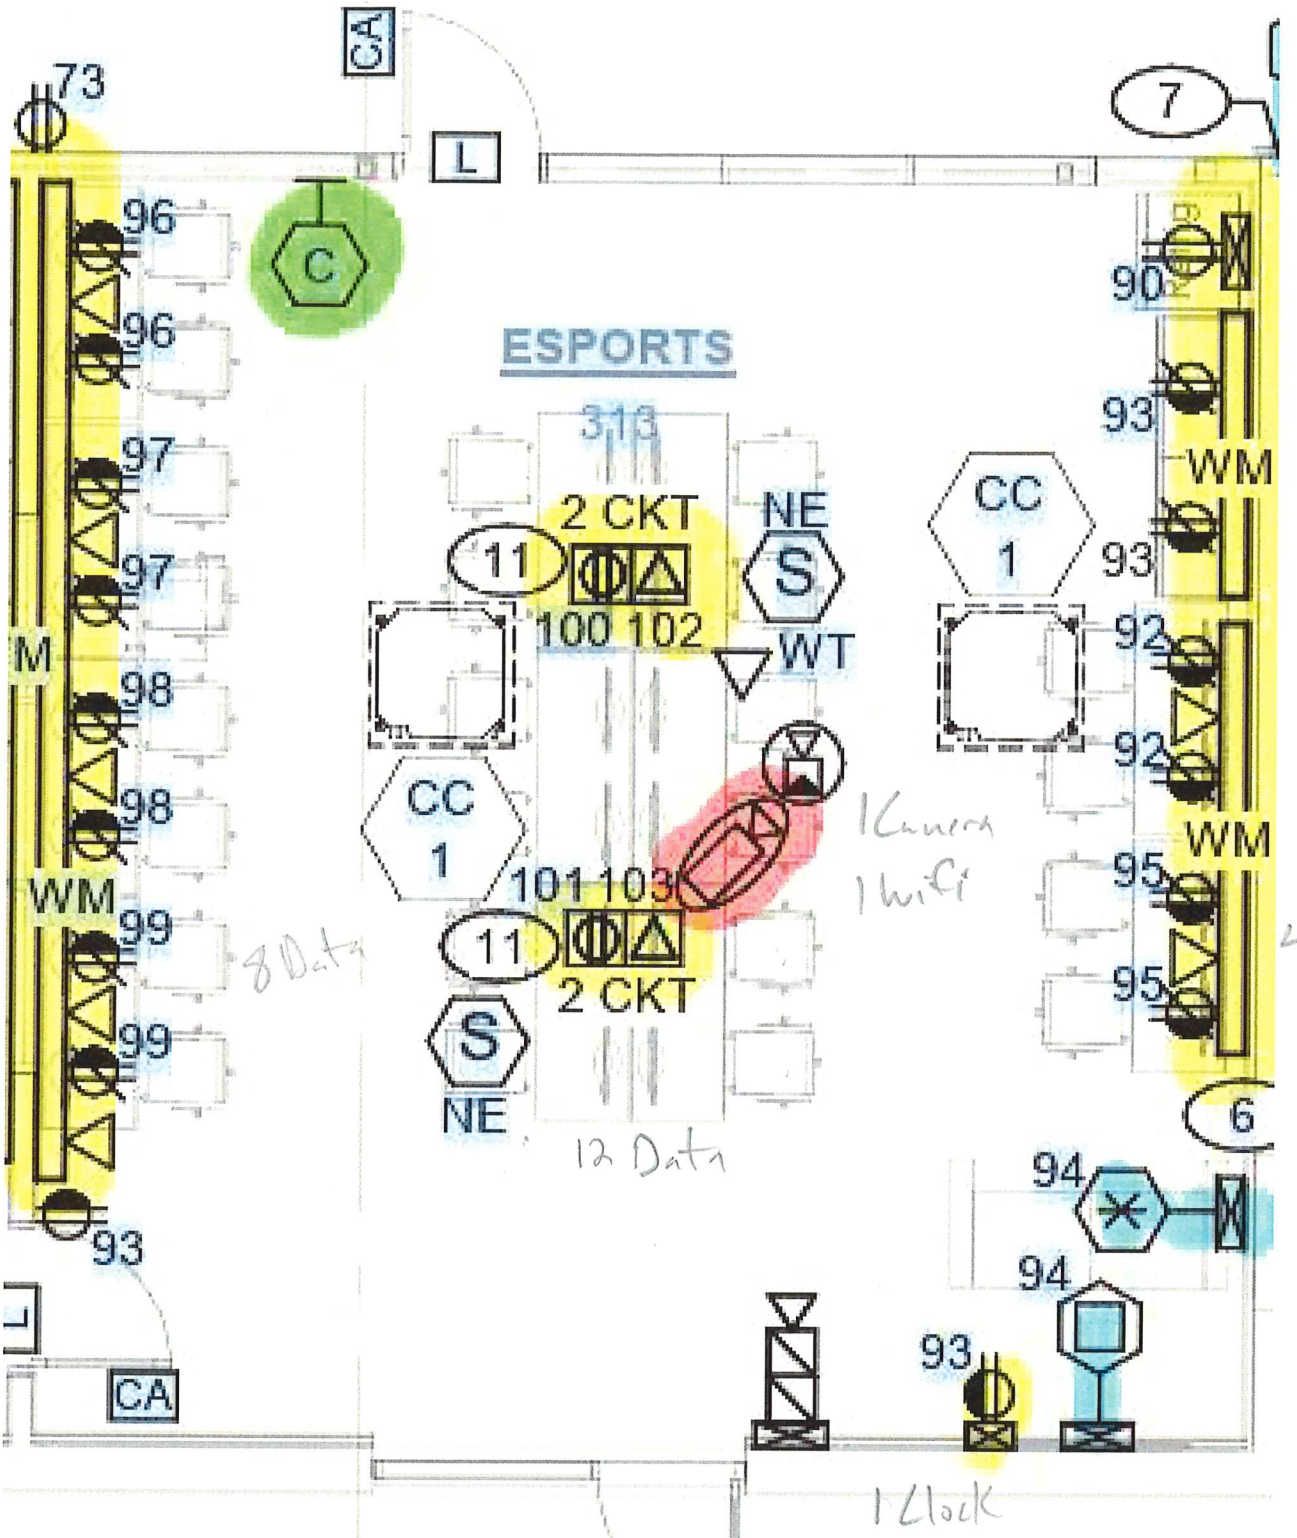


Avg Cable Run for this Room: 60'


35 Data Runs for Room

STORAGE / ELECTRICAL & DATA CLOSETS

All data runs

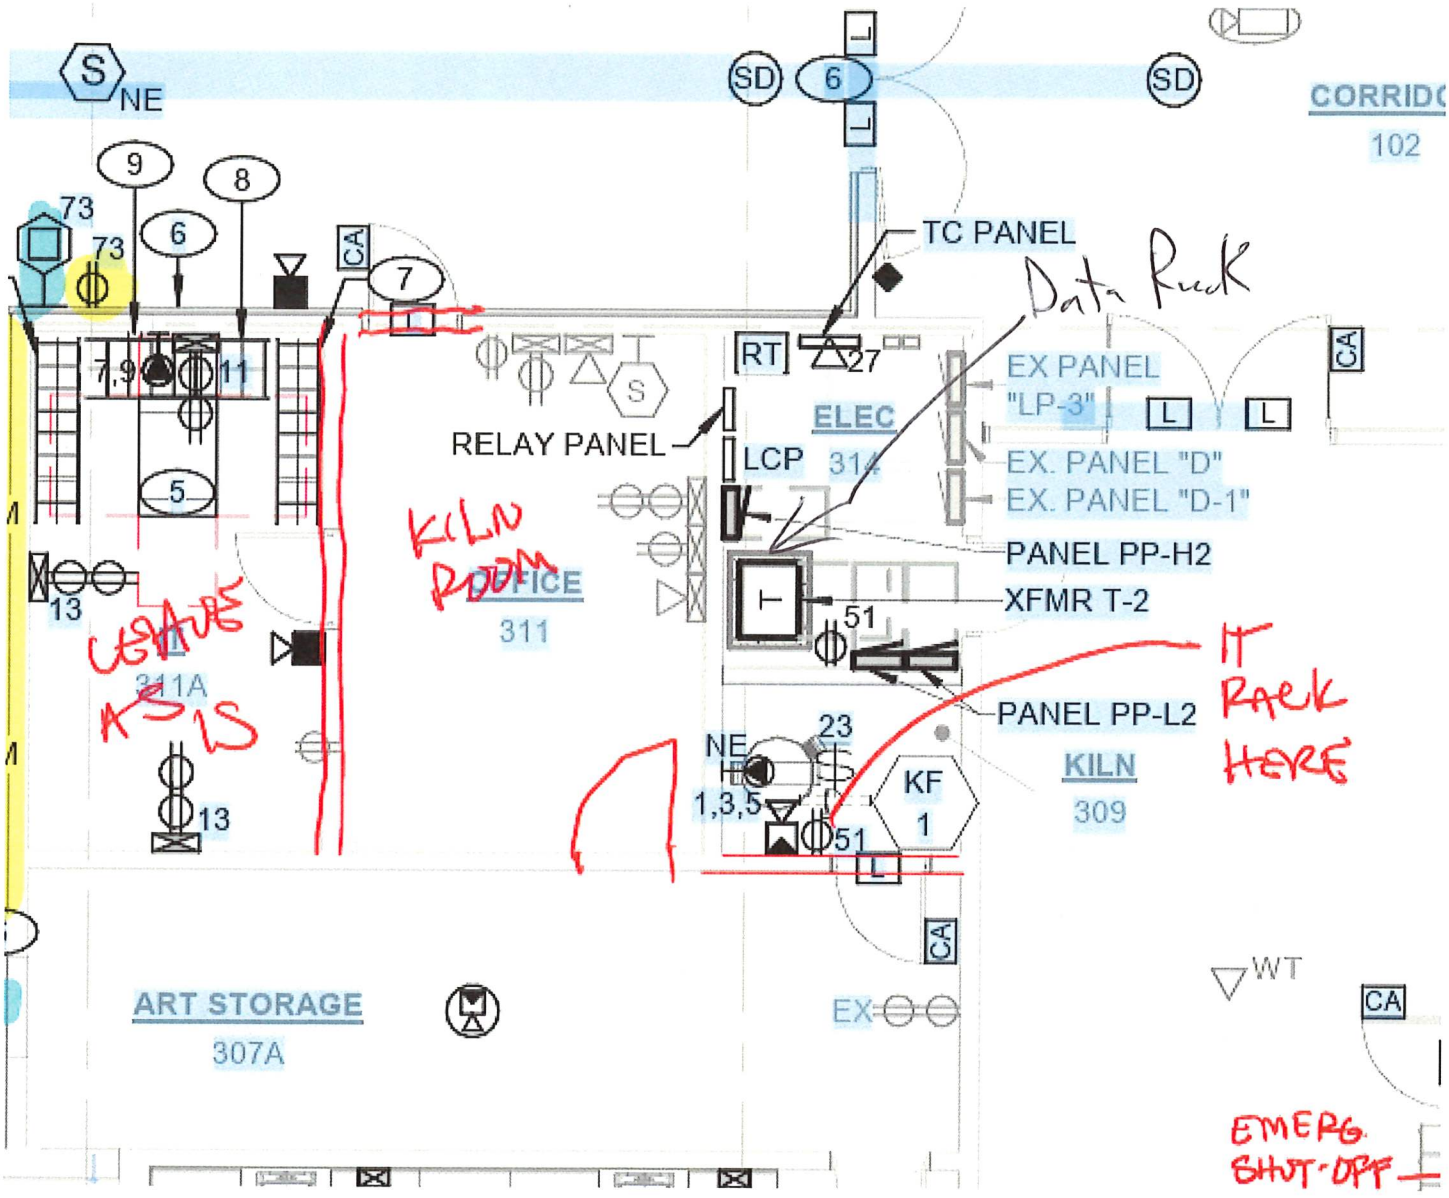


ART ROOM / DIRTY SPACE

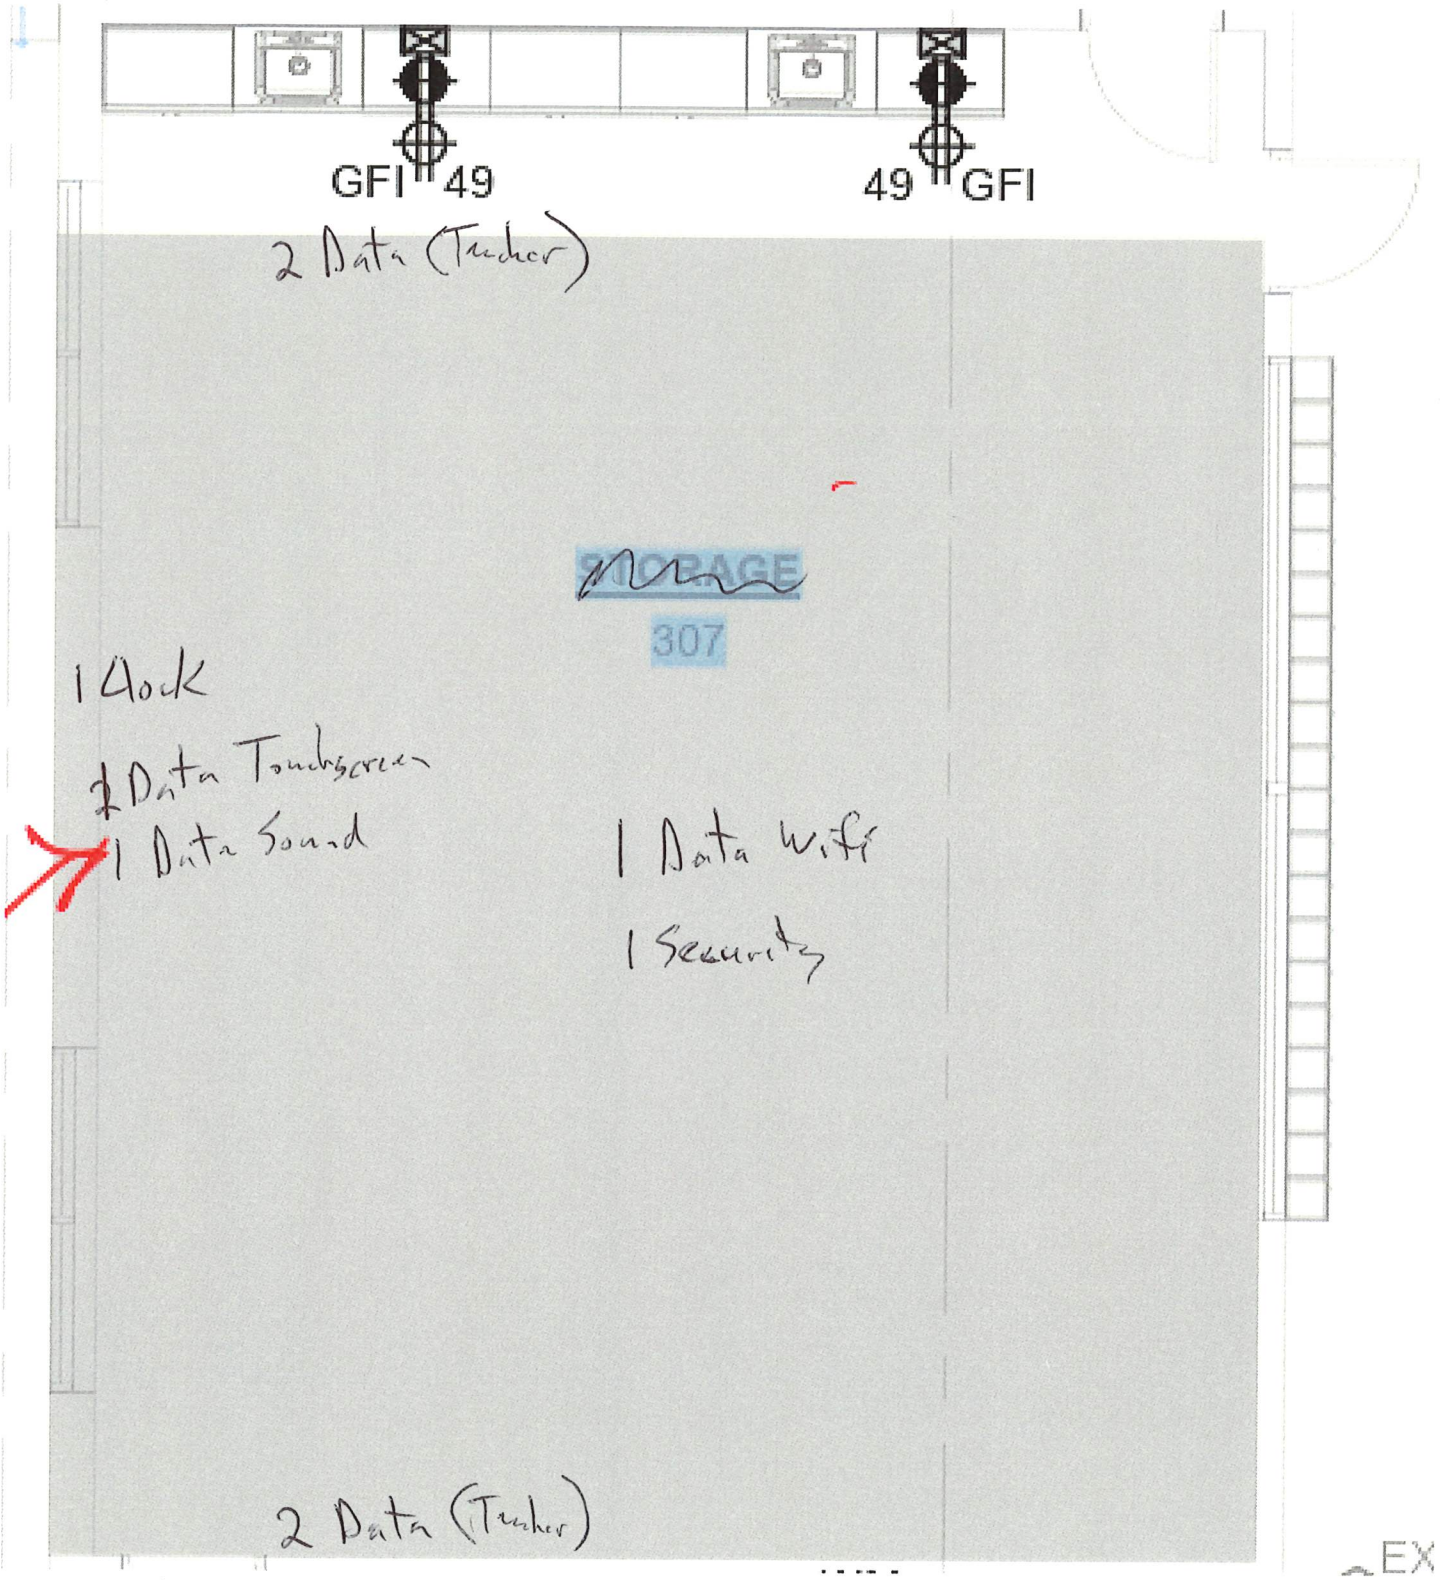

Average Cable Run for this Room: 65'

~~10~~ (9 Data runs)


ART COMPUTER LAB

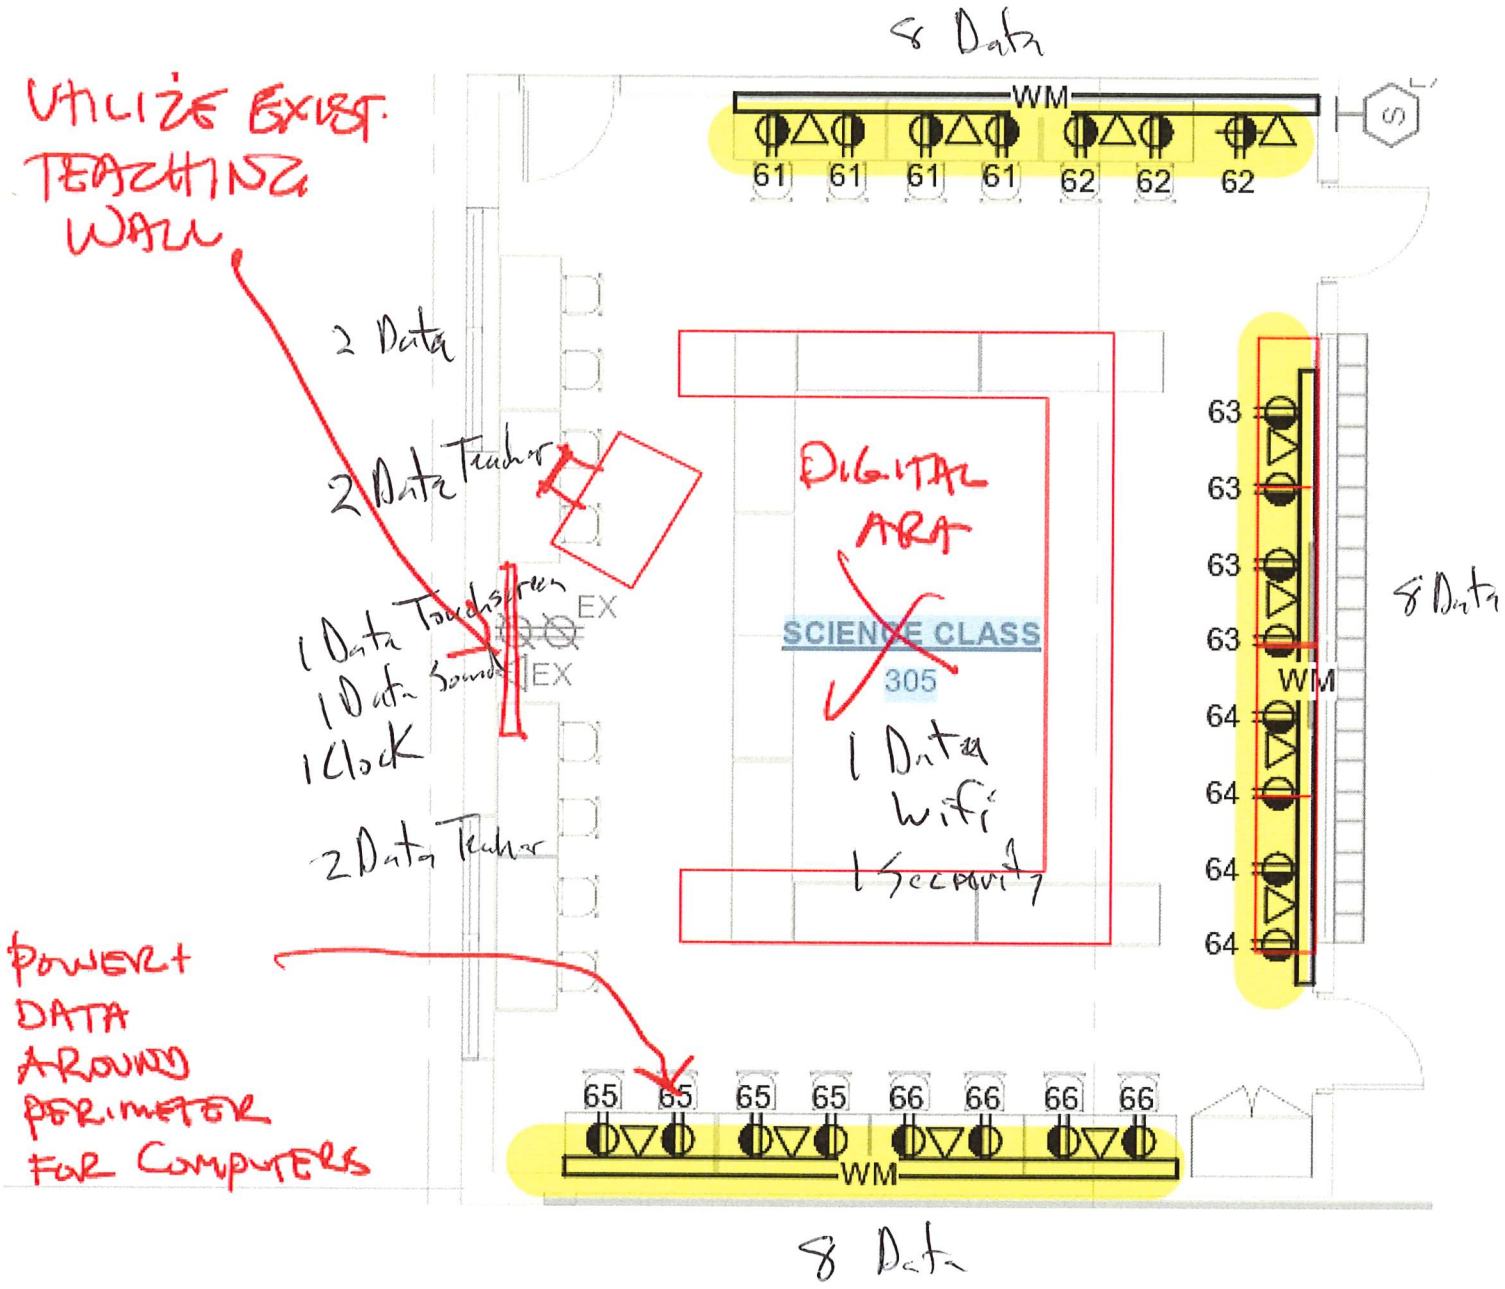

Average cable run for room: 80'

35 Data runs


SCIENCE LAB (NORTH)

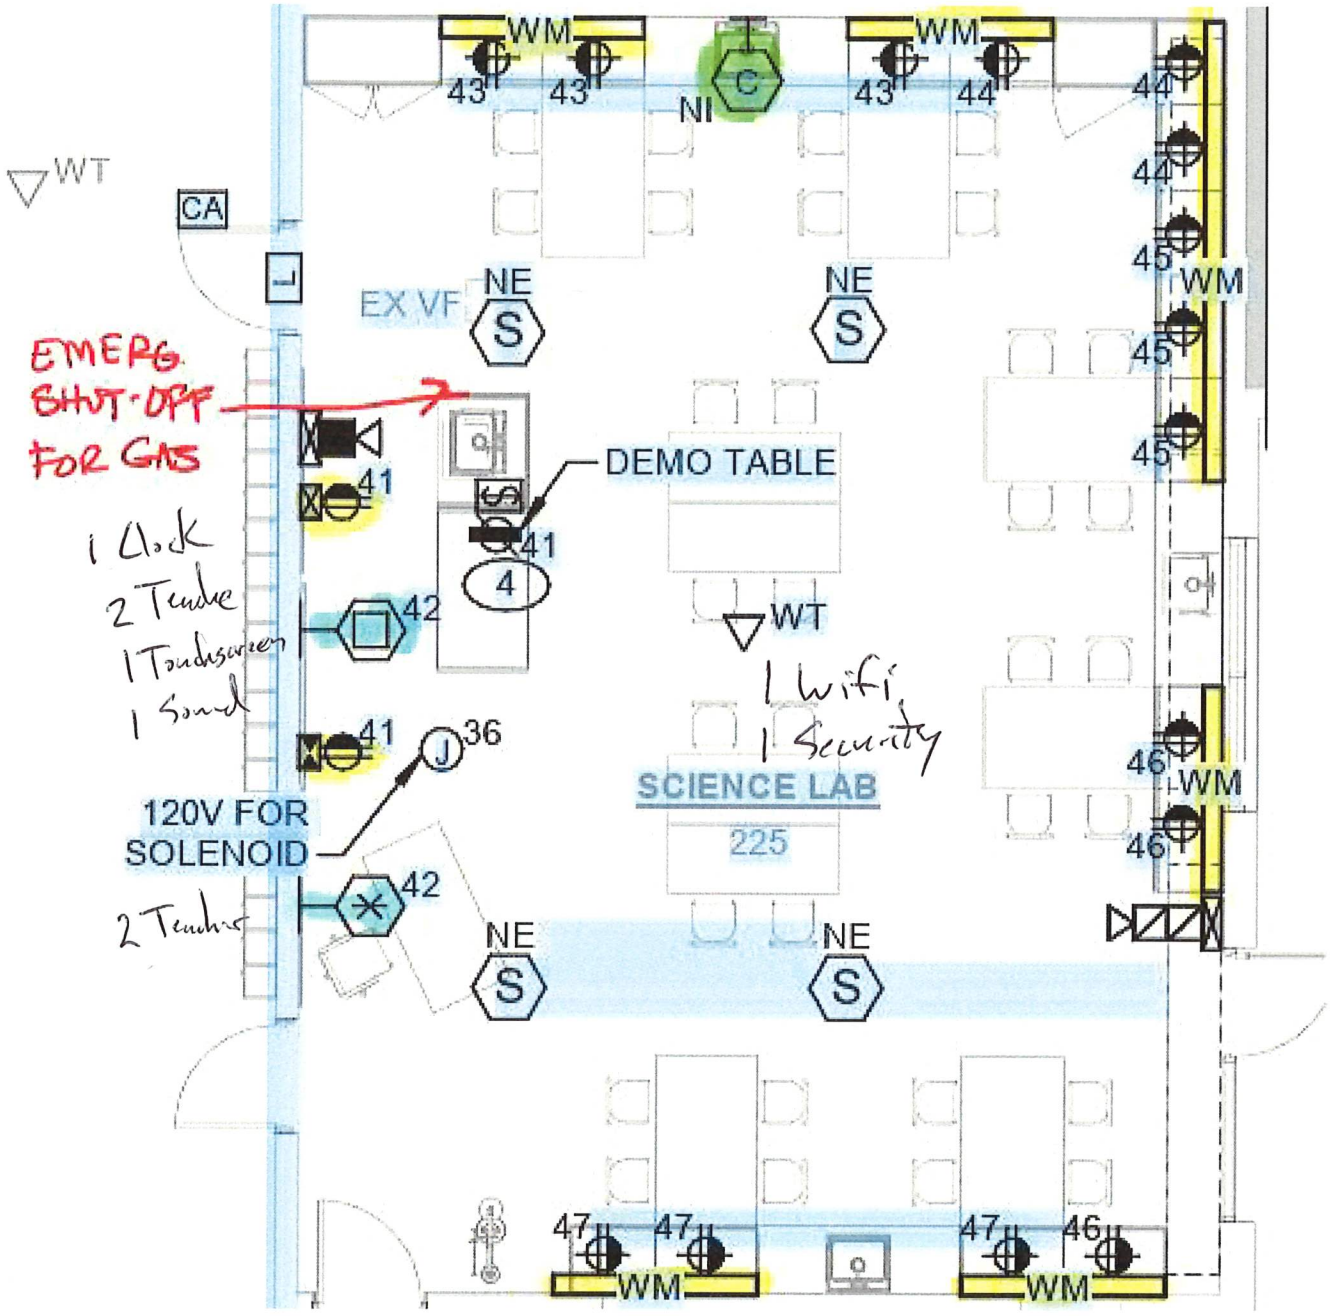

Average Cable run for Room: 70'


9 data runs

SCIENCE SHARED CLOSET

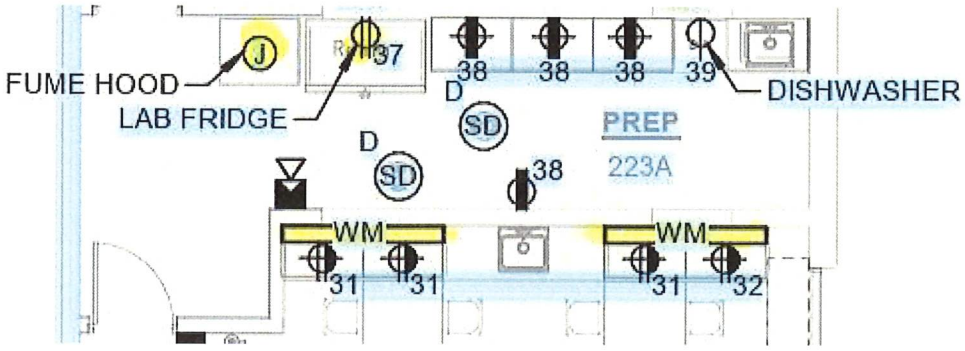

No Data Runs


SCIENCE LAB (SOUTH)

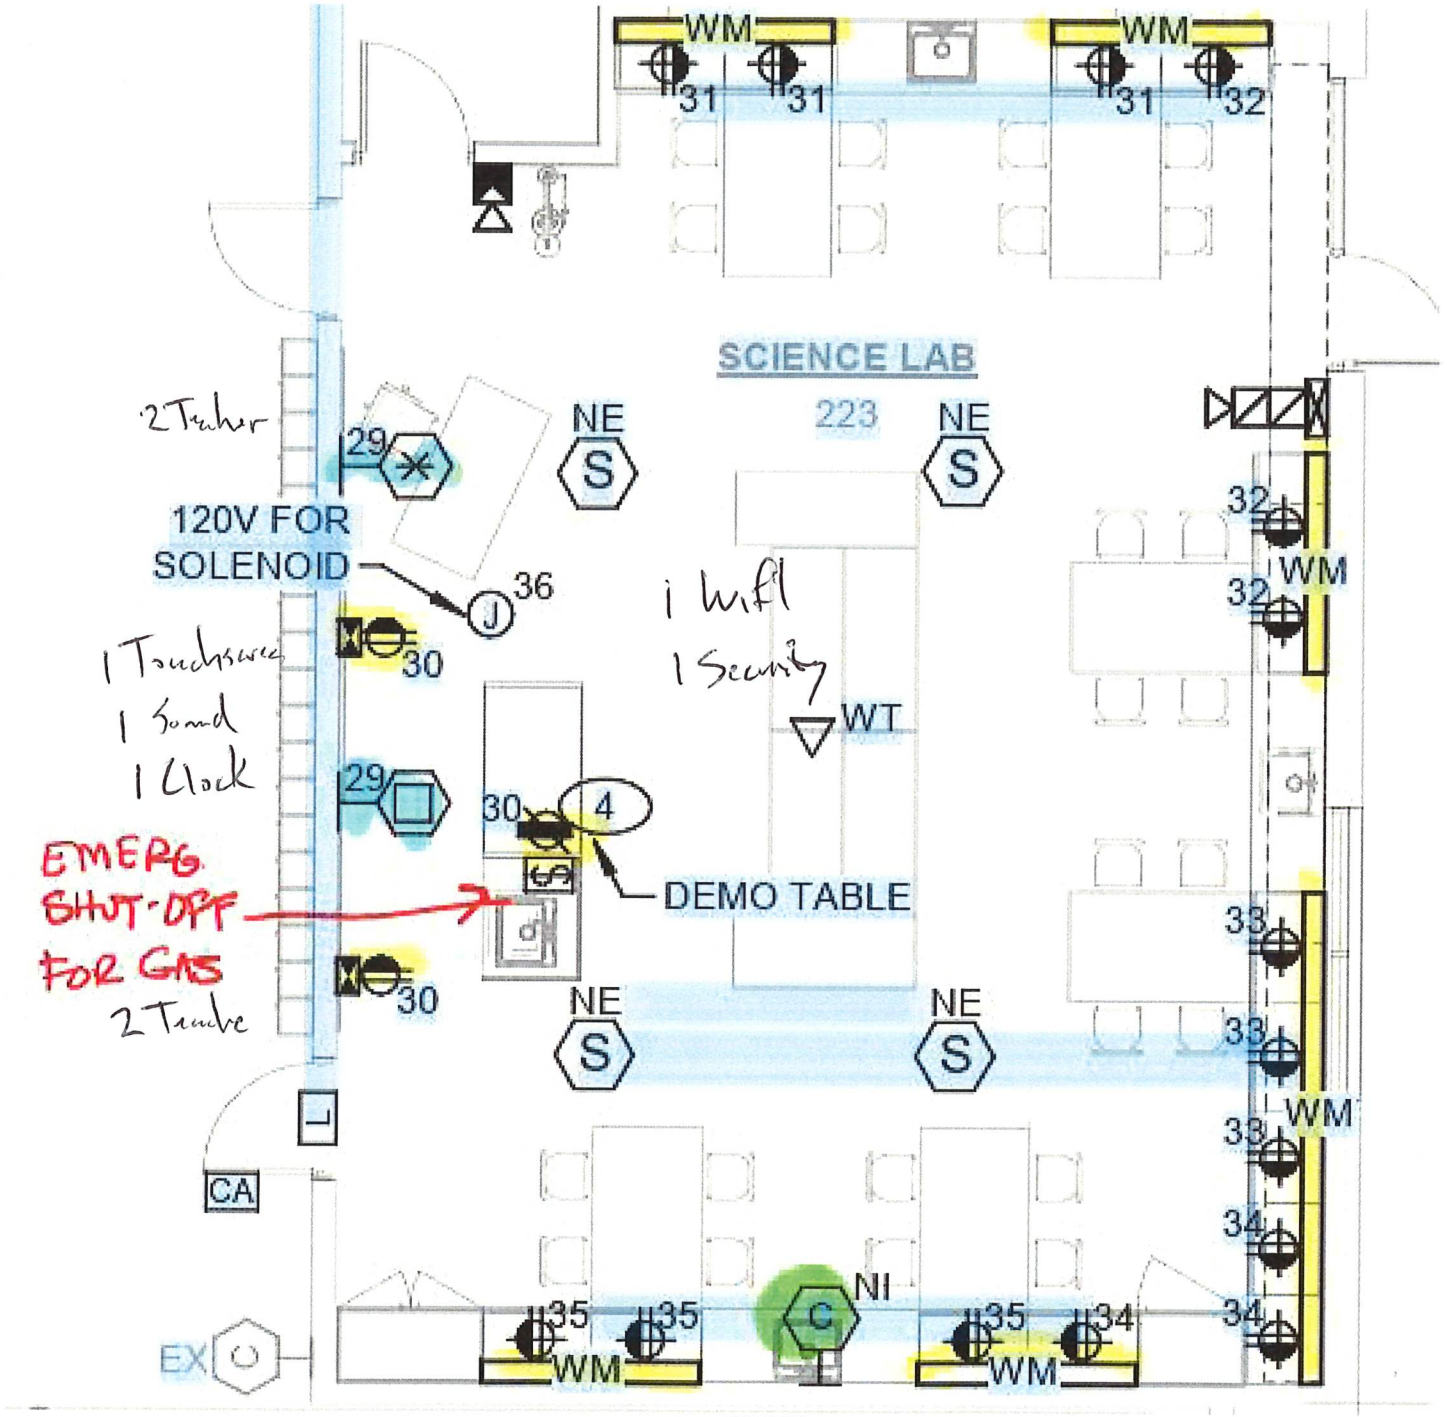

Average Cable Run for Room: 110'

9 data runs


HALLWAY / CORRIDOR OUTSIDE BOILER ROOM

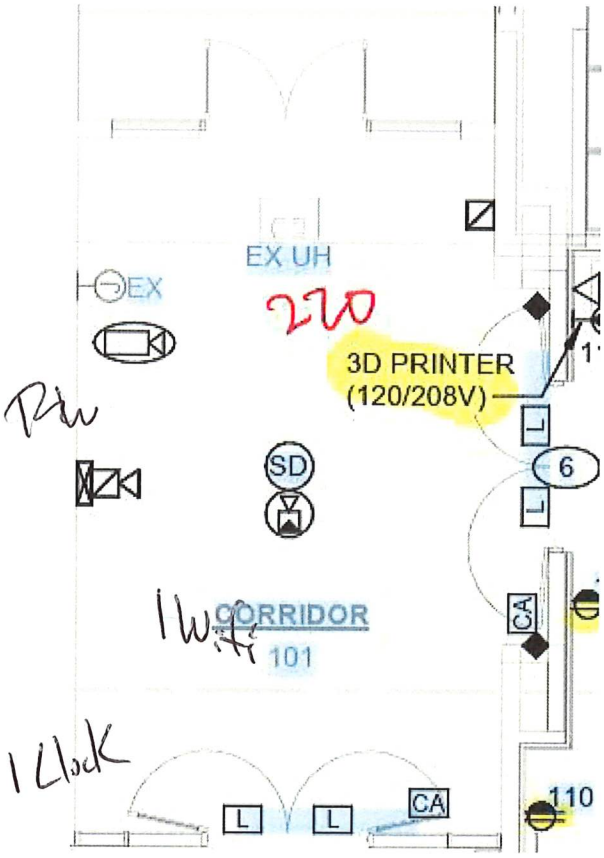

Average Cable Runs for Space: 130'

2 data runs

HALLWAY / CORRIDOR OUTSIDE ROBOTICS / CHILD CARE ENTRY

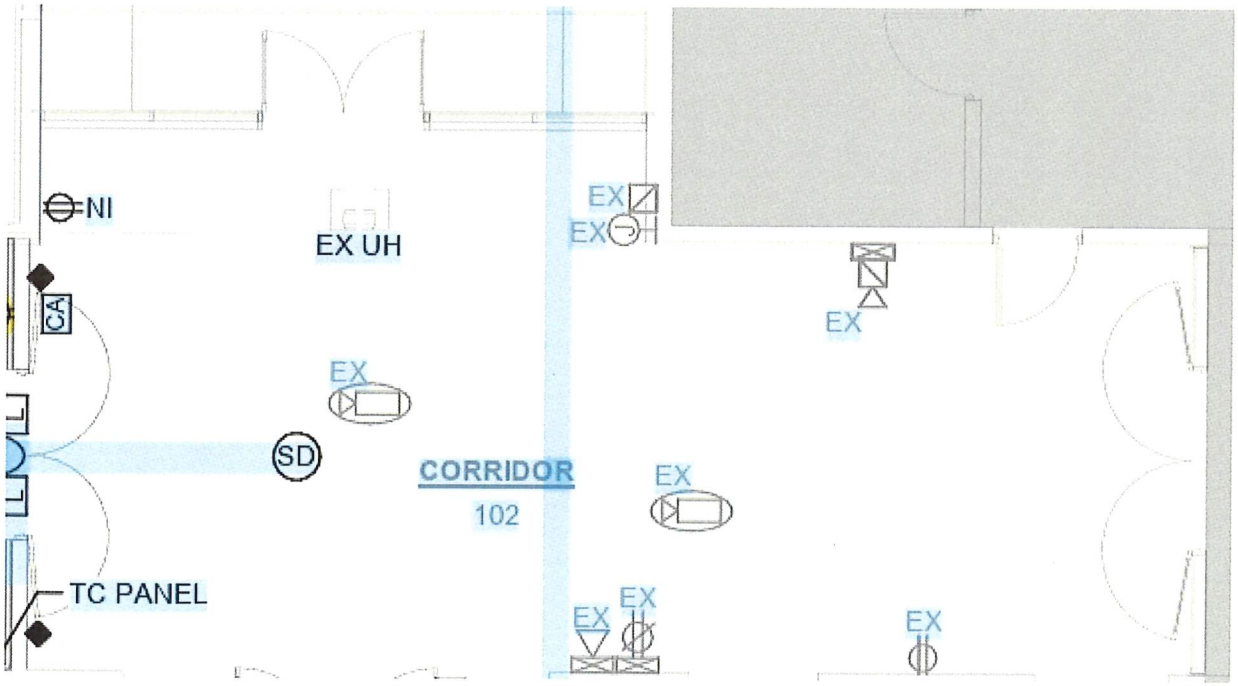

N. Data Runs