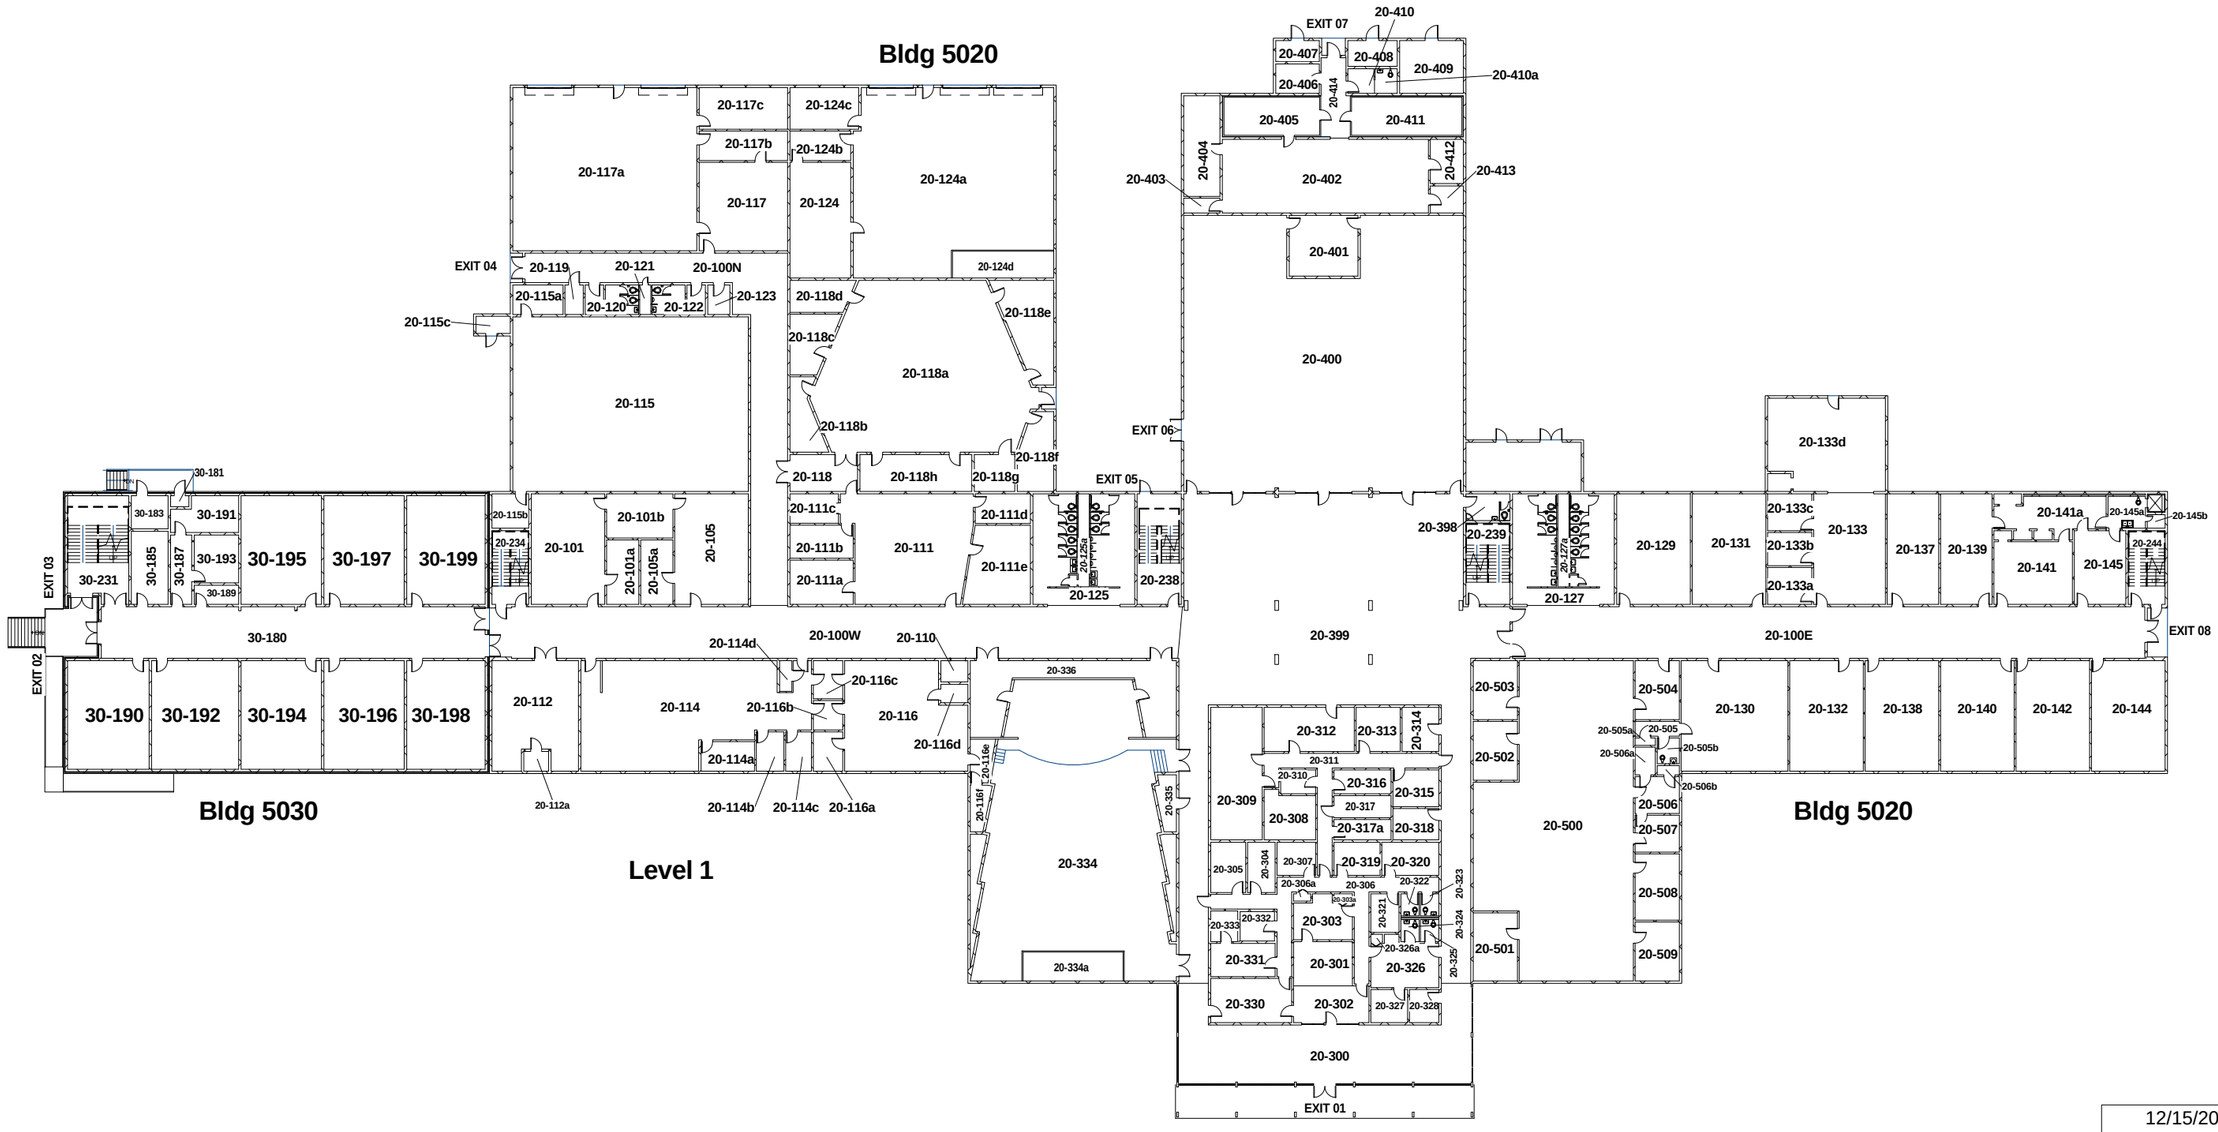


1 Copy of Level 1
1" = 40'-0"

12/15/2007

FACILITIES MANAGEMENT SOLUTIONS
COMPREHENSIVE FACILITY DRAWINGS
Asbestos-Ahera / 5 yr Plan / Bldg Inventory

Designed By	Jack Richardson Frye, AIA
Gilmer County	Gilmer High School
Contacts	Jack Gresham 706-346-2594 E-Mail jack.fms@comcast.net Ron Wade 423-280-1412 E-Mail rkw22@comcast.net

9/27/2011 11:04:59 AM